


Jacob Spori Building

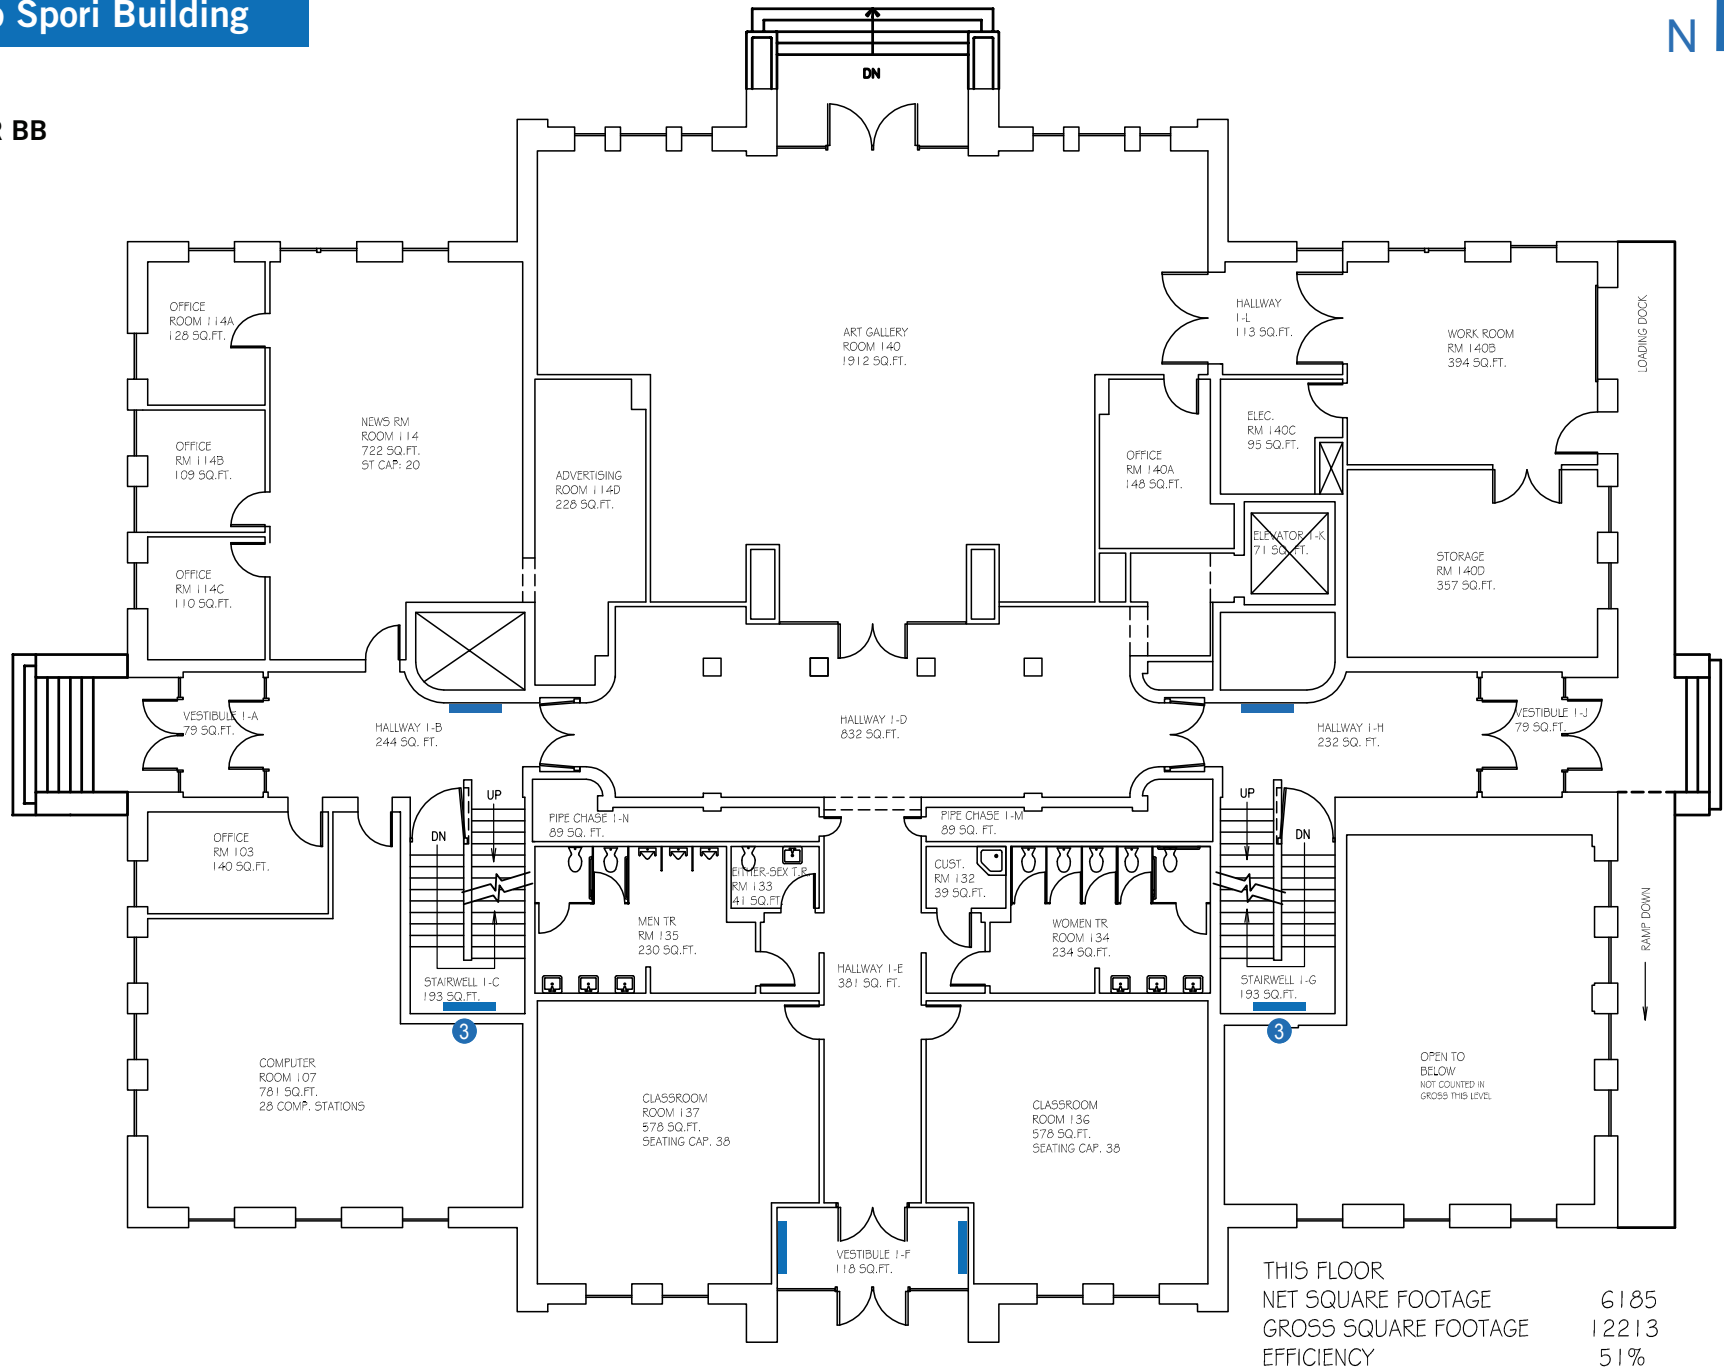

UR BB



John Taylor Building

UR BB


Room Details:


- STAIRWELL 1-L:** 210 SQ.FT.
- VESTIBULE 1-K:** 79 SQ.FT.
- CLERKS RM 148:** 147 SQ.FT.
- CLERKS RM 142:** 147 SQ.FT.
- UNISEX TR. RM 132:** 121 SF
- RELIGION CLASSROOM RM 146:** 595 SQ.FT. 48 FIXED SEATS
- RELIGION CLASSROOM RM 144:** 595 SQ.FT. 48 FIXED SEATS
- RELIGION CLASSROOM RM 140:** 620 SQ.FT. 48 FIXED SEATS
- RELIGION CLASSROOM RM 130:** 915 SQ.FT. CAP. 62
- MECHANICAL ROOM 131:** 365 SQ.FT.
- LECTURE HALL RM 120:** 2092 SQ.FT. 190 FIXED SEATING
- RECEIVING ROOM 119:** 475 SQ.FT.
- OFFICE RM 112:** 29 SQ.FT. MEDIA STORAGE
- OFFICE RM 113:** 126 SF
- OFFICE RM 114:** 107 SF
- OFFICE RM 115:** 119 SF
- TR RM 116:** 92 SF
- OFFICE RM 117:** 117 SF
- COMMONS AREA 1-Q:** 1005 SQ.FT.
- MO. CENTER RM 130A:** 116 SQ.FT.
- RELIGION CLASSROOM RM 105:** 617 SQ.FT. 46 FIXED SEATS
- RELIGION CLASSROOM RM 106:** 617 SQ.FT. 46 FIXED SEATS
- CLASSROOM RM 111:** 555 SQ.FT. 46 FIXED SEATS
- OFFICE RM 109:** 114 SF
- OFFICE RM 107:** 136 SF
- STAIRWELL 1-E:** 210 SQ.FT.
- VESTIBULE 1-F:** 79 SQ.FT.
- WOMEN'S TR. RM 184:** 377 SQ.FT.
- RELIGION CLASSROOM RM 100:** 696 SQ.FT. 48 FIXED SEATS
- MEN'S TR. RM 186:** 353 SQ.FT.
- PLUMBING CHASE 1-X:** 47 SF
- STAIRWELL 1-D:** 176 SQ.FT.
- CUST. RM 185:** 81 SF
- STRG. RM 183:** 81 SF
- SERVING AREA RM 181:** 212 SF
- STORAGE RM 180B:** 332 SQ.FT.
- MECHANICAL ROOM 173:** 305 SQ.FT.
- ELEVATOR 1-T:** 61 SQ.FT.
- ELEV. EQUIP. ROOM 172B:** 67 SQ.FT.
- ELECT. RM 172A:** 80 SQ.FT.
- PLATFORM RM 170B:** 176 SQ.FT.
- MECH. RM 172:** 344 SQ.FT.
- STAIRWELL 1-M:** 178 SQ.FT.
- CUST. RM 149:** 80 SF
- STRG. RM 151:** 80 SF
- STORAGE RM 160B:** 332 SQ.FT.
- SERVING AREA RM 153:** 212 SF
- HALLWAY 1-N:** 459 SQ.FT.
- WOMEN'S TR. RM 152:** 377 SQ.FT.
- PLUMBING CHASE 1-V:** 47 SF
- MEN'S TR. RM 150:** 351 SQ.FT.
- HUMANITIES CLASSROOM RM 147:** 699 SQ.FT. CAP. 42
- STAIRWELL 1-I:** 210 SQ.FT.
- VESTIBULE 1-A:** 150 SQ.FT.
- FOYER 1-B:** 902 SQ.FT.
- STRG. 180A:** 1325 SF
- CULTURAL HALL RM 180:** 1537 SQ.FT. CAP. = 199
- DIVIDER CL RM 170D:** 38 SQ.FT.
- SACRAMENT PREP. ROOM 170A:** 48 SQ.FT.
- MECHANICAL ROOM 170:** 3232 SQ.FT. CAP. = 461
- FOLDING PARTITION ROOM DIVIDERS**
- DIVIDER CL RM 170C:** 38 SQ.FT.
- CULTURAL HALL RM 160:** 1537 SQ.FT. CAP. = 199
- STRG. 160A:** 1325 SF
- FOYER 1-O:** 902 SQ.FT.
- DIVIDER CL RM 170F:** 50 SQ.FT.
- SOUND EQUIP. RM 190A:** 51 SQ.FT.
- MAIN CHAPEL RM 190:** 4981 SQ.FT. CAP. = 420
- SACRAMENT PREP. RM 190B:** 50 SQ.FT.
- STORAGE RM 190C:** 113 SQ.FT.

MC Basement



UR BB

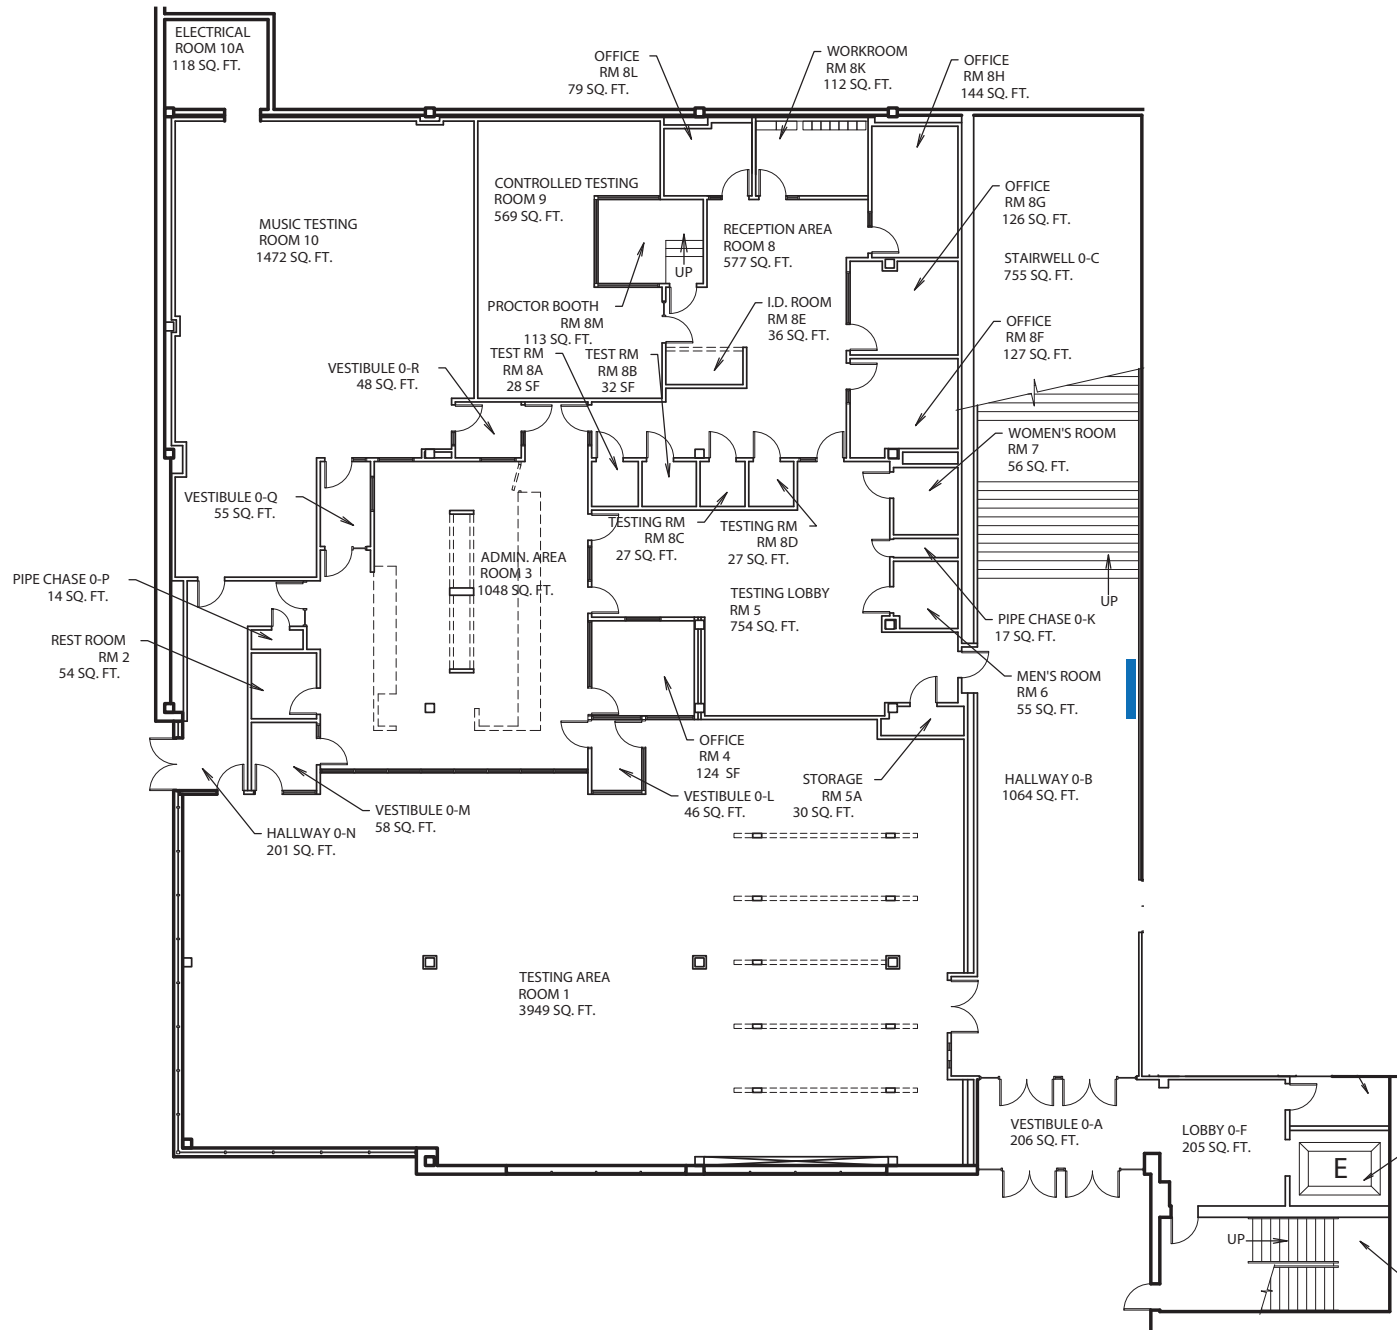

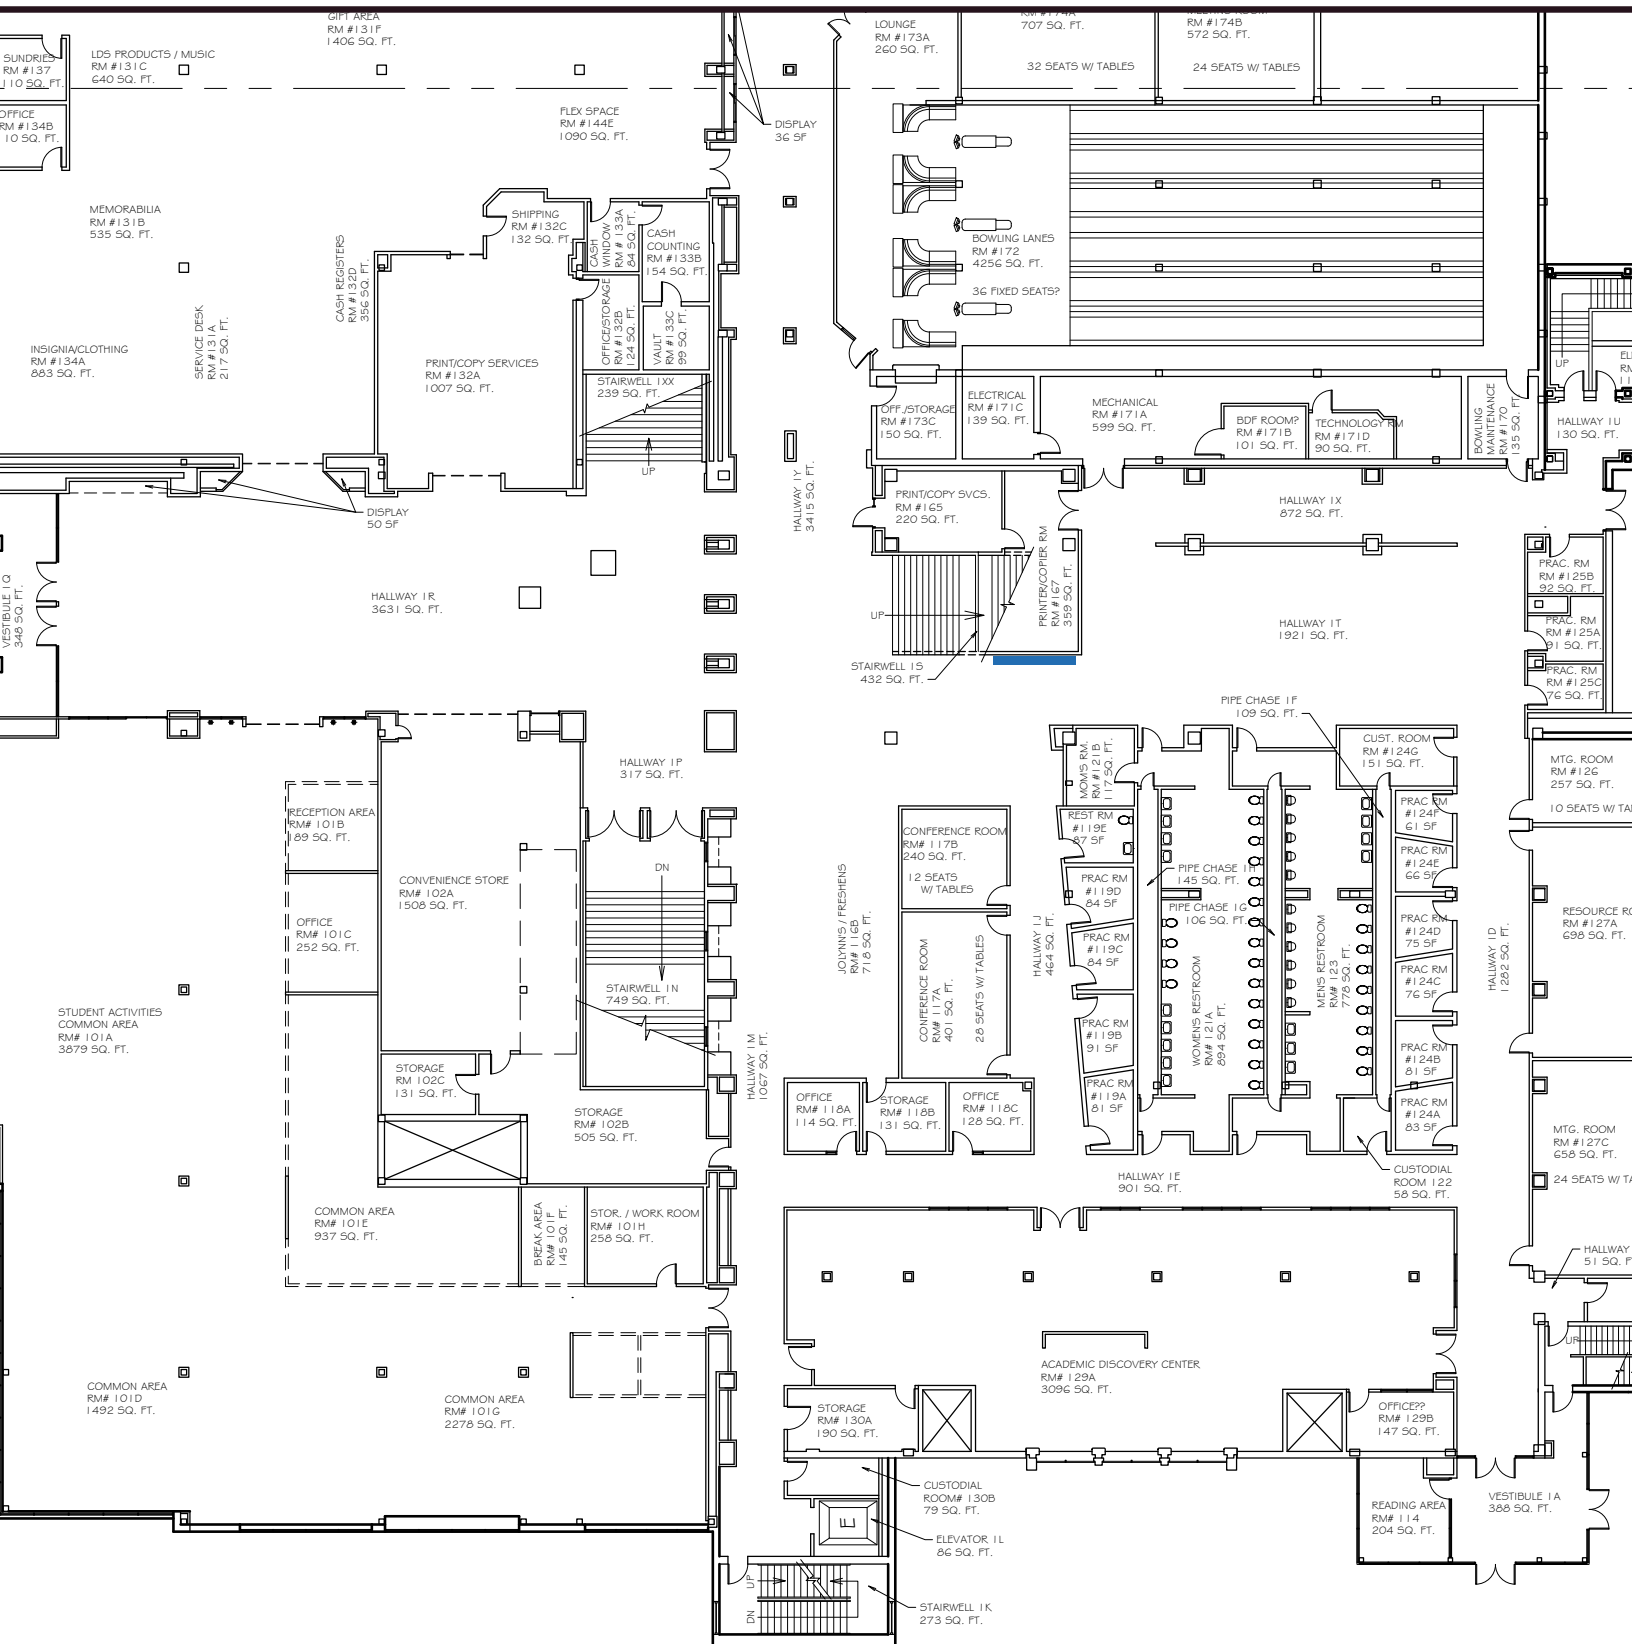

STC 1st Floor



UR BB



STC 3rd Floor



UR BB






Clarke 2nd Floor

UR BB




Hart Lower Level

UR BB

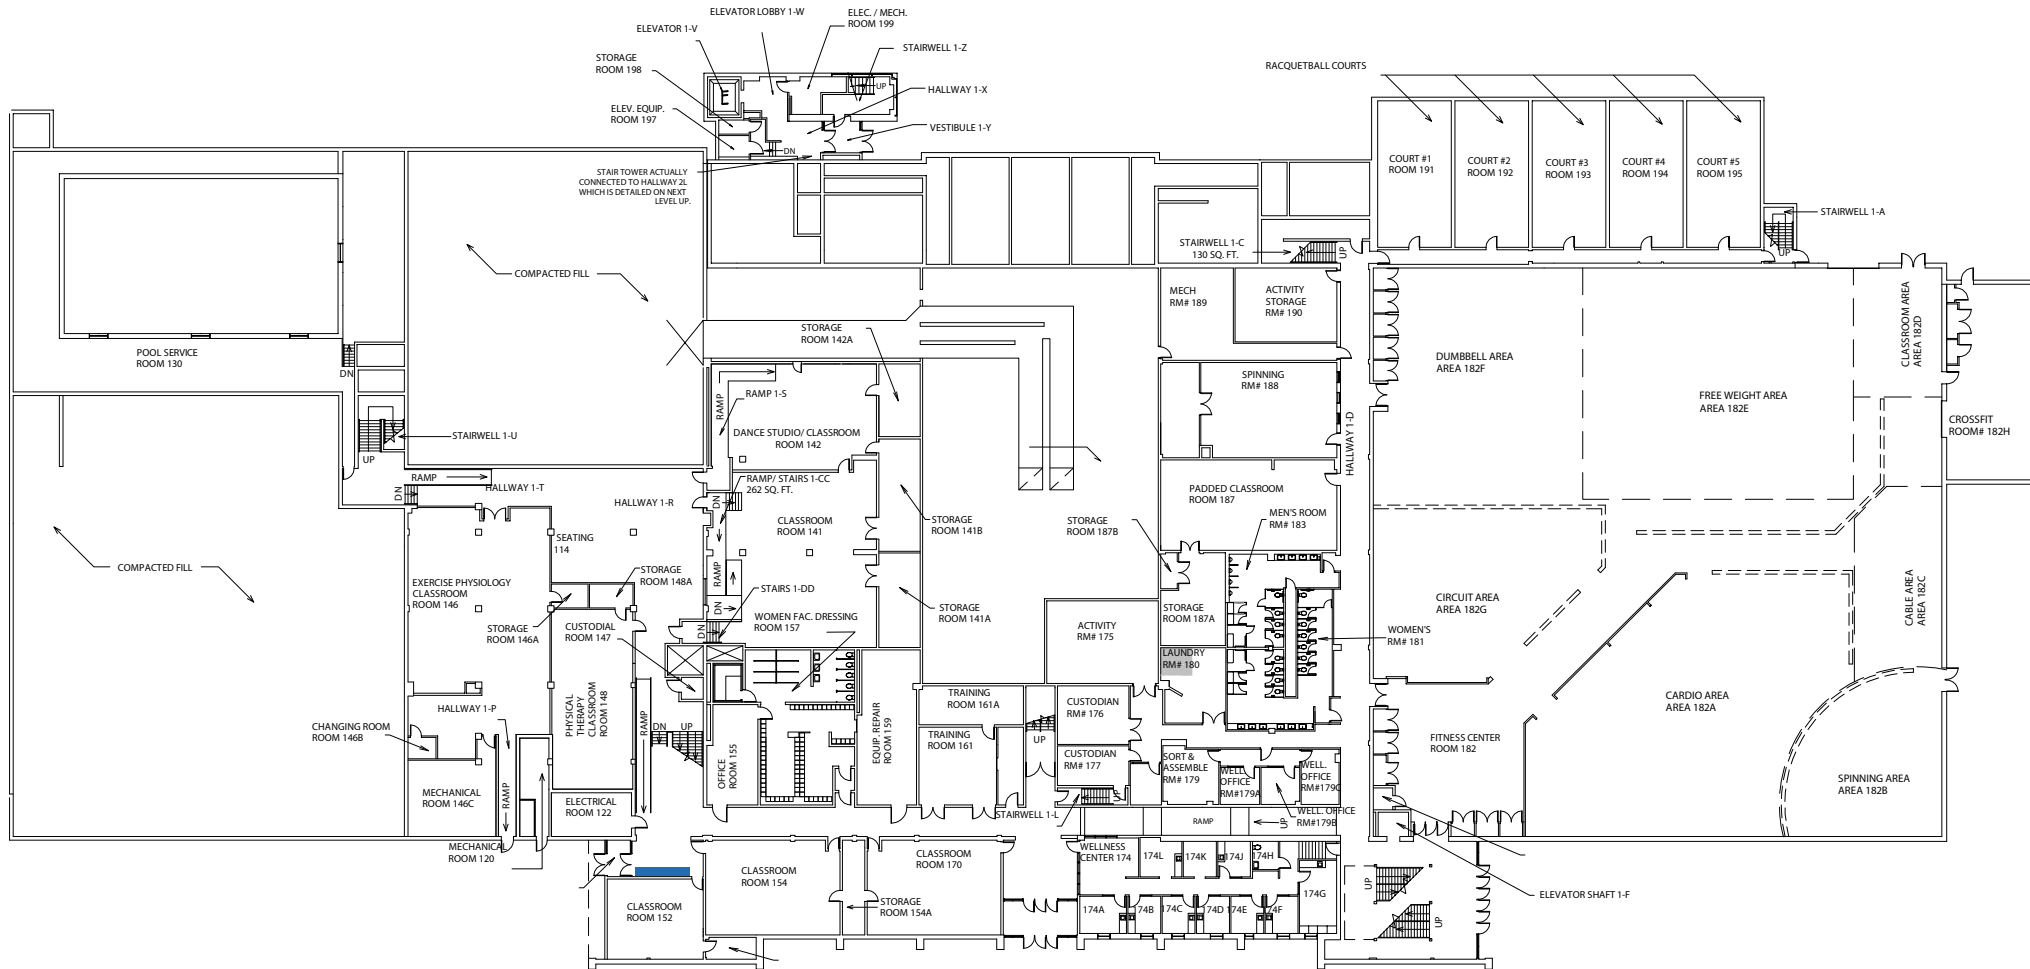


Hart Main Level

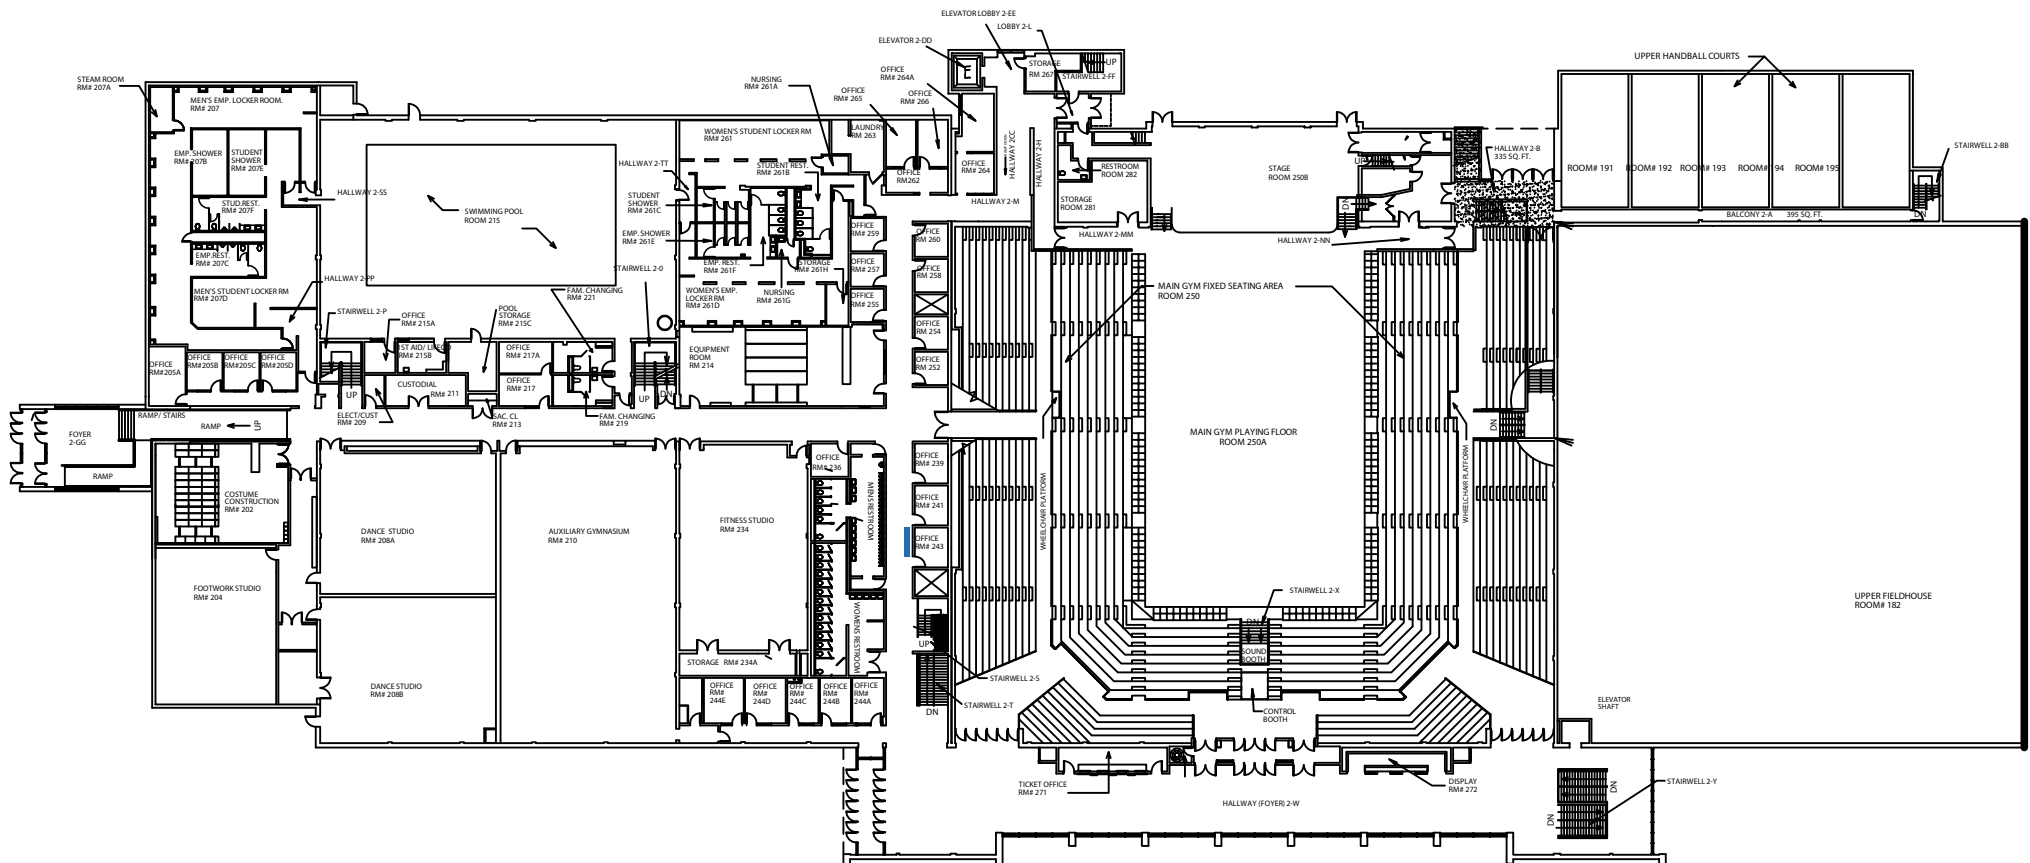

Austin Basement




UR BB

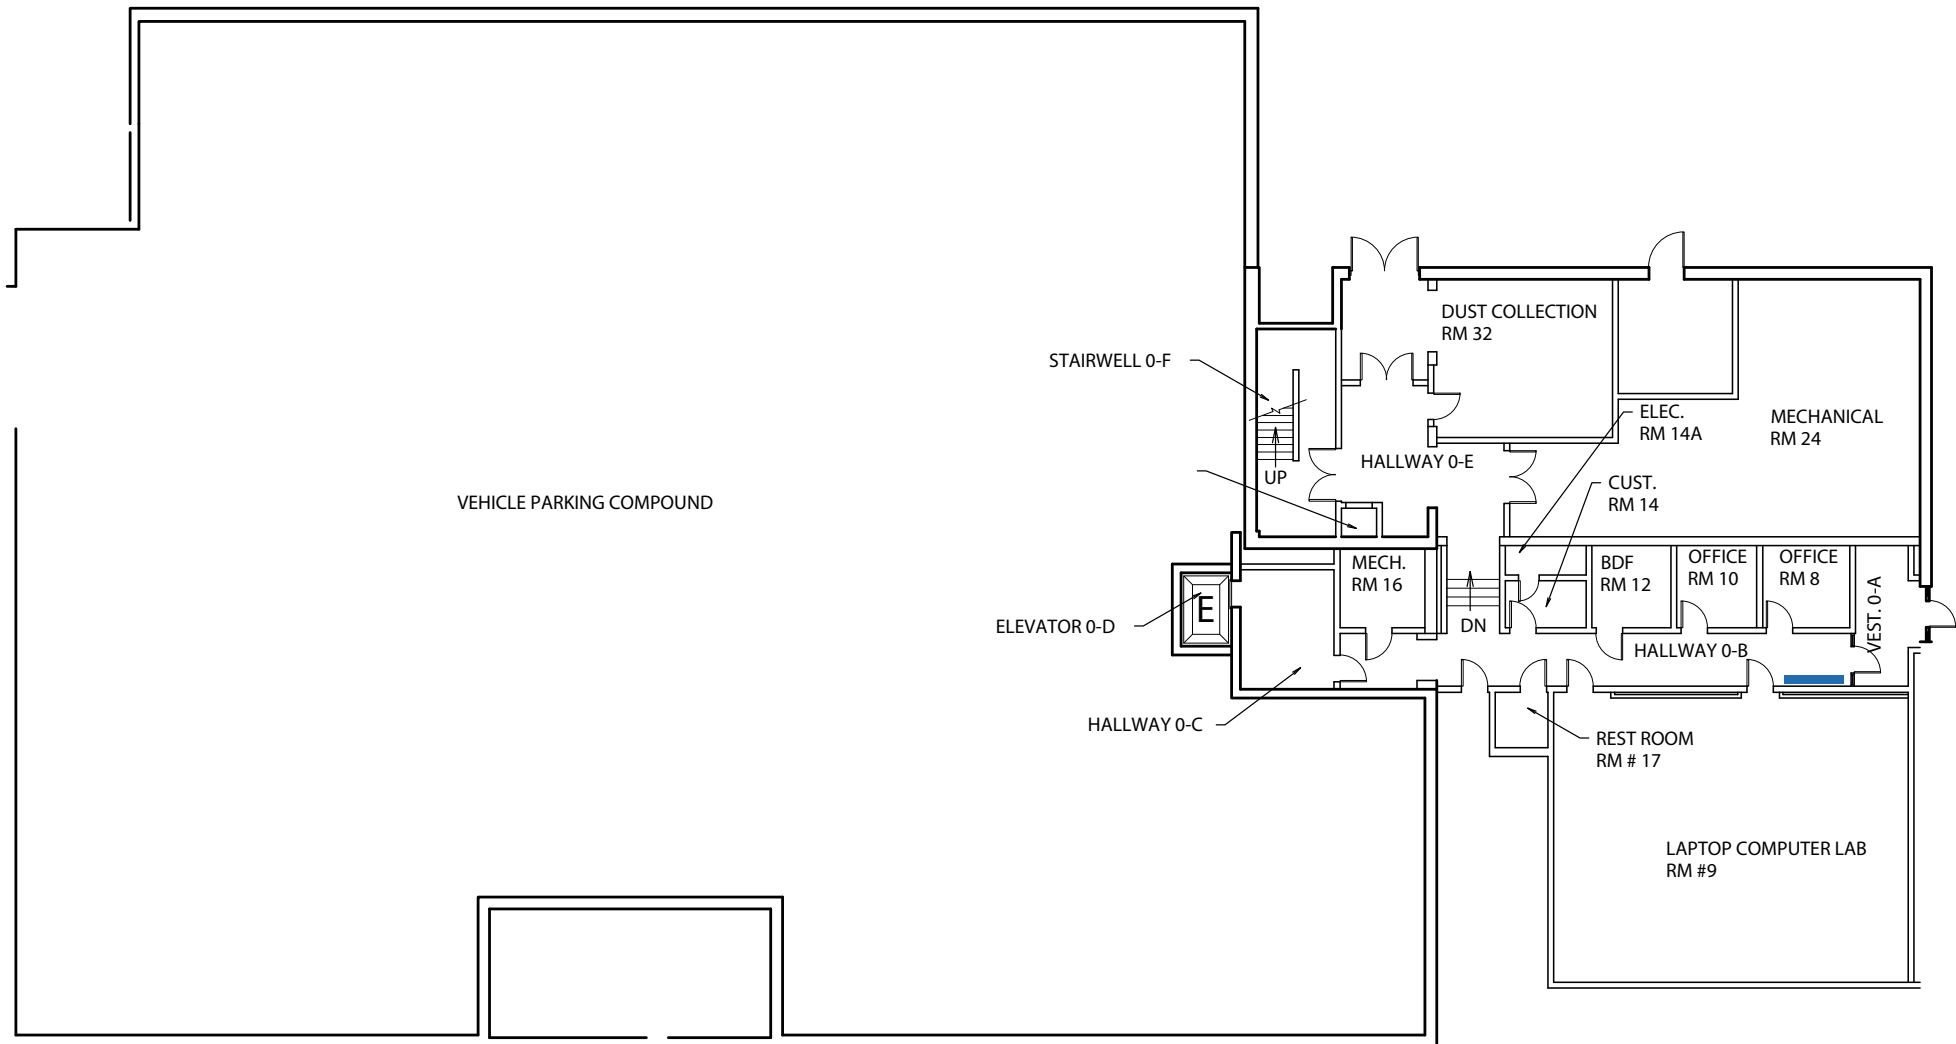

Kimball Upper Floor




UR BB

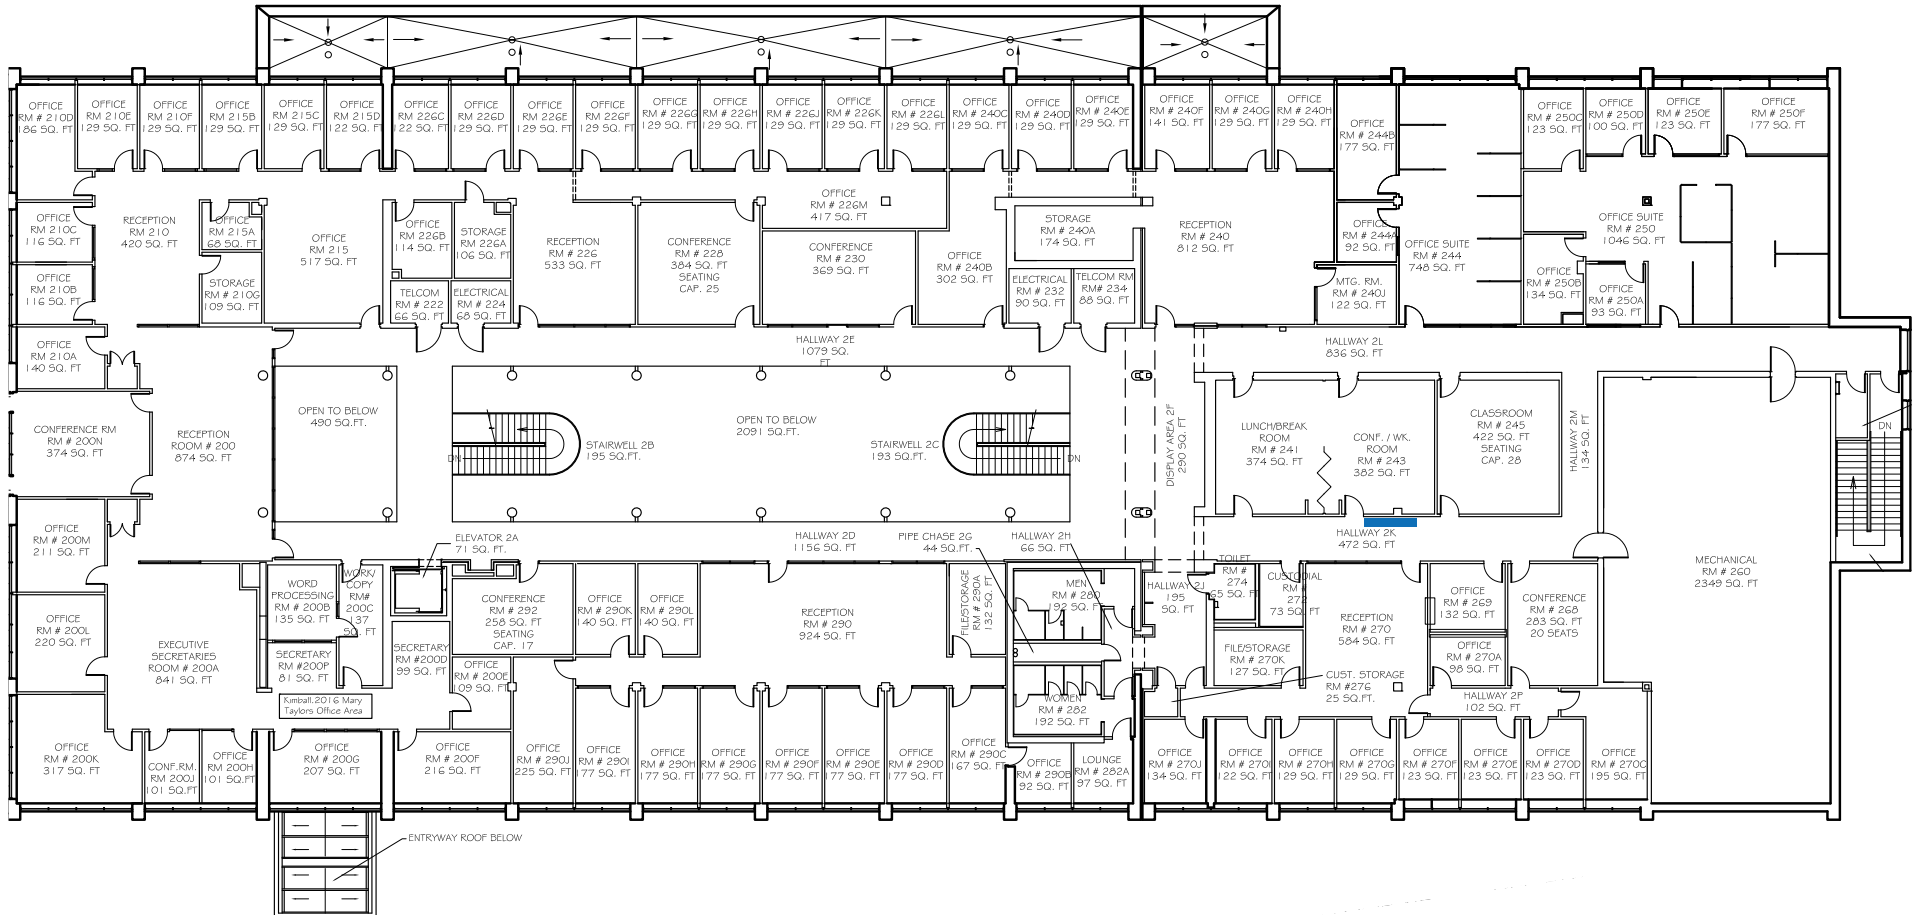

Ricks Main Level




UR BB

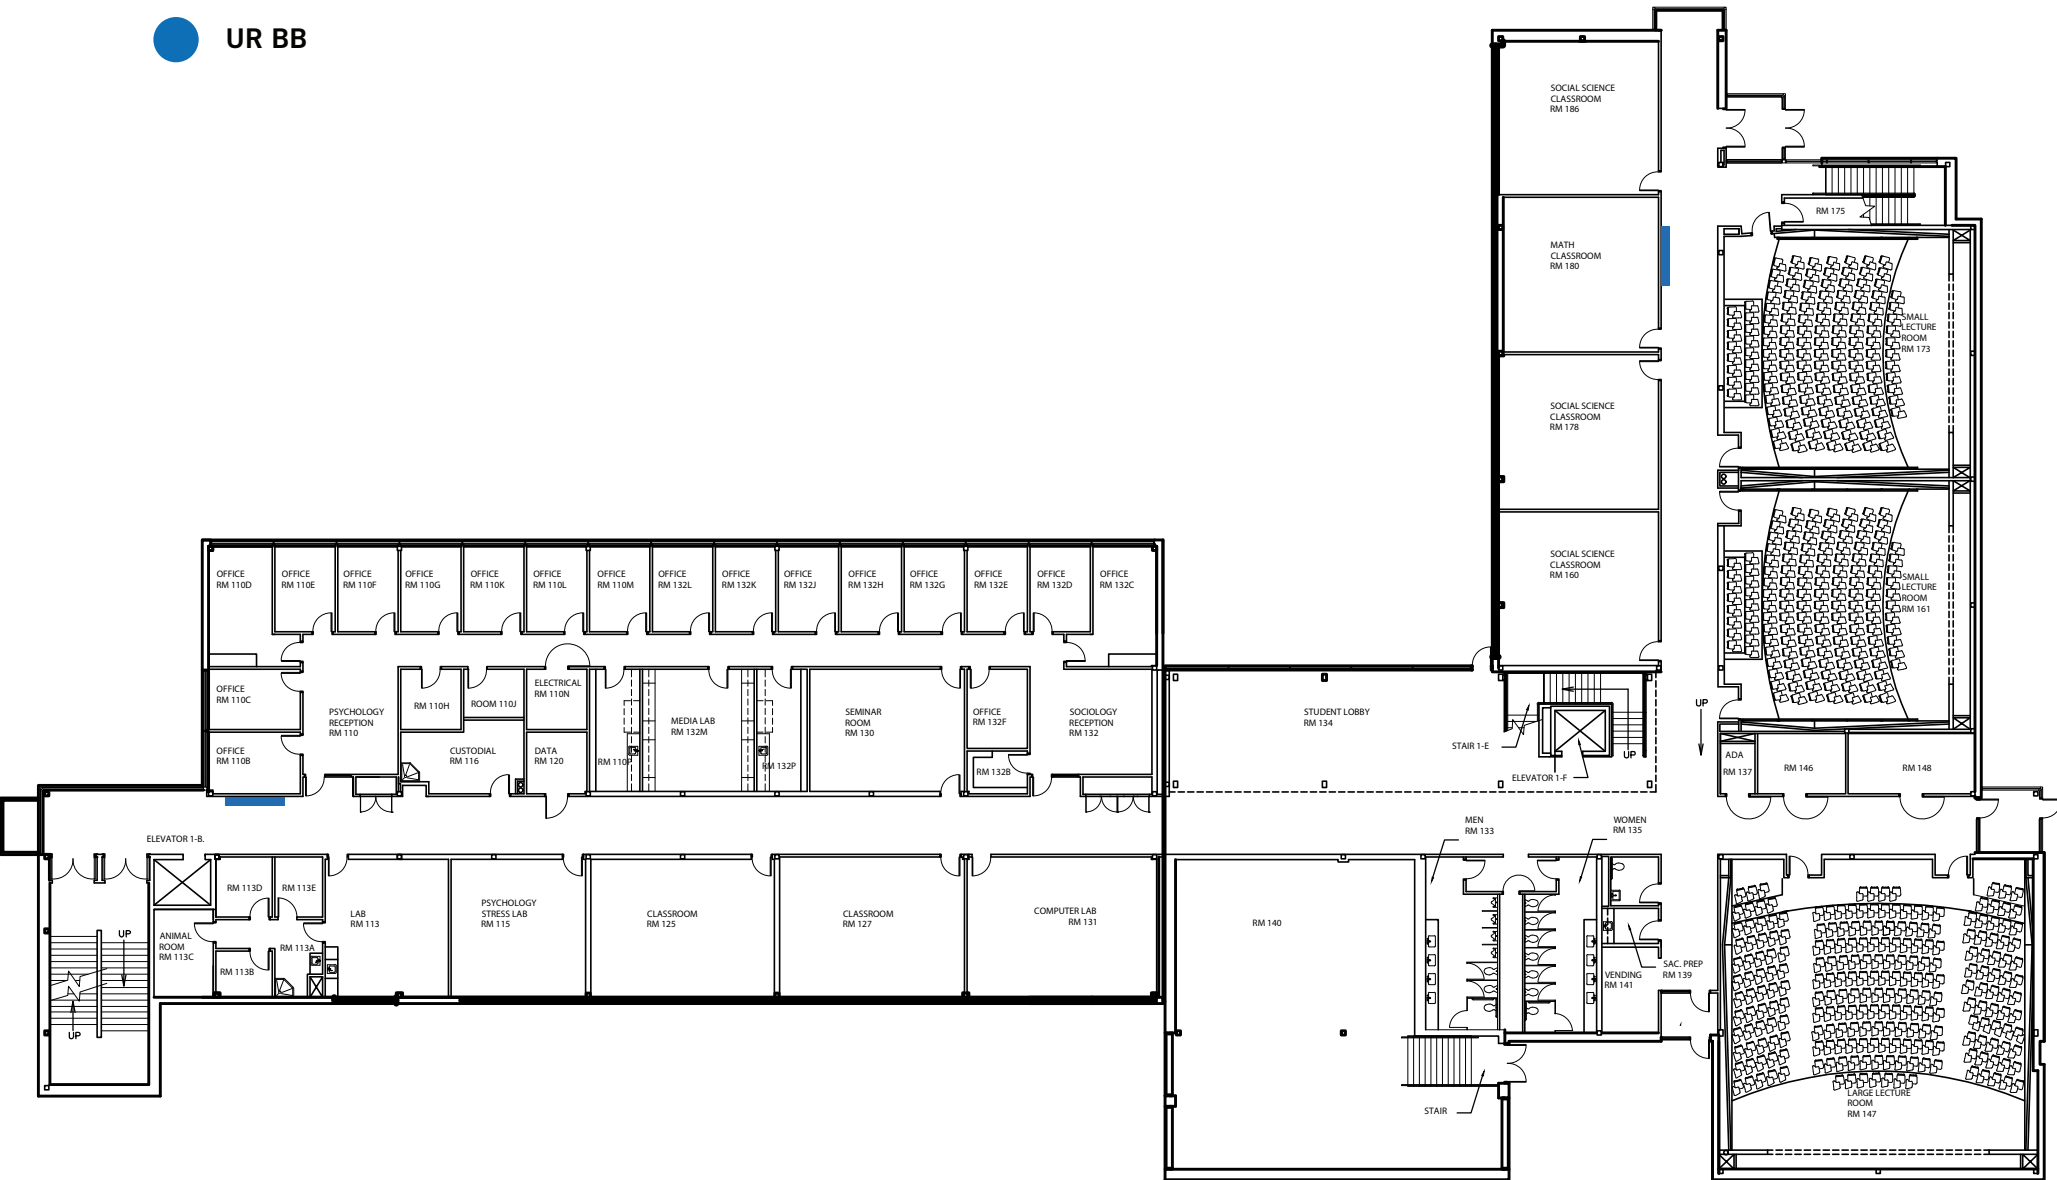

Ricks Top Level




UR BB

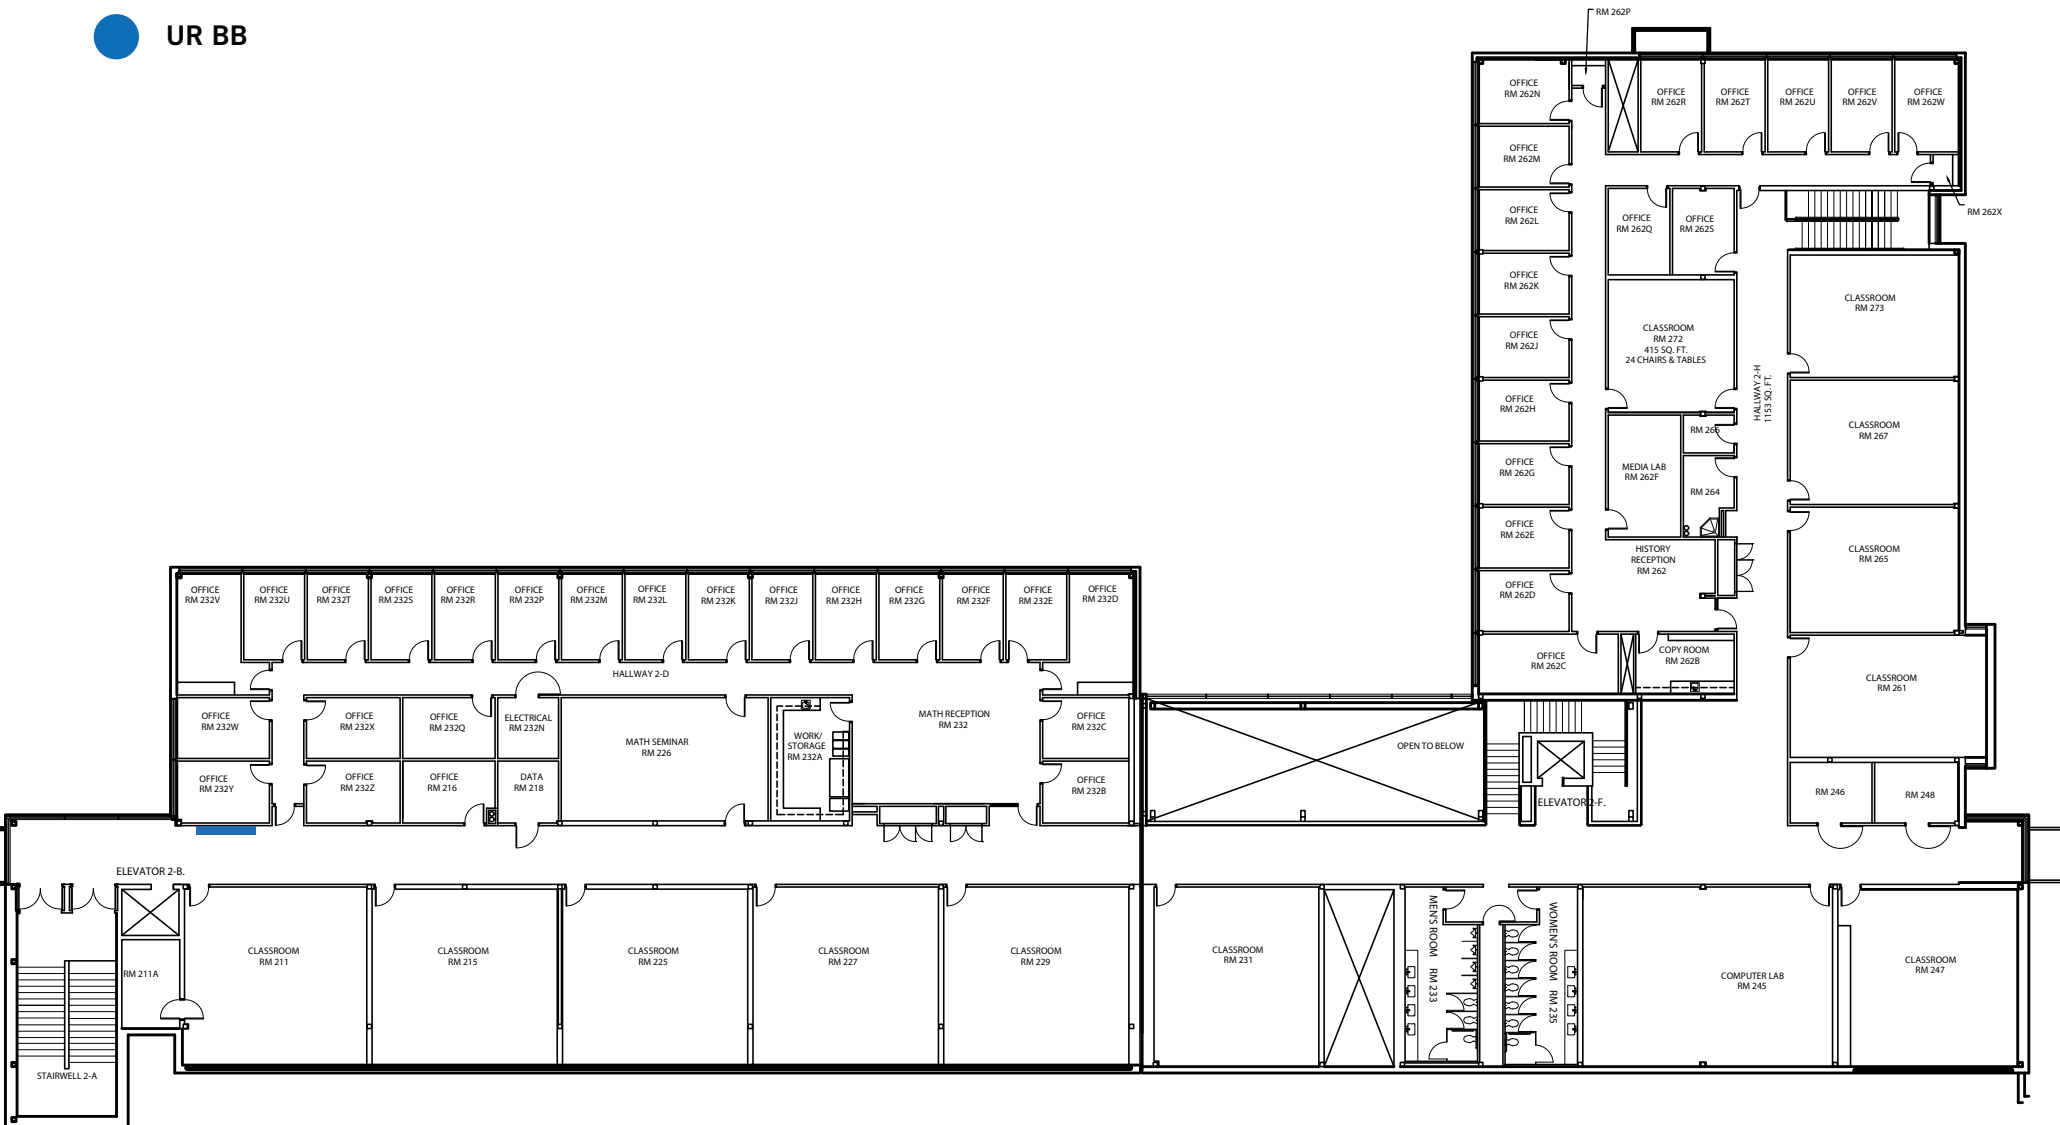

Smith 1st Floor




UR BB

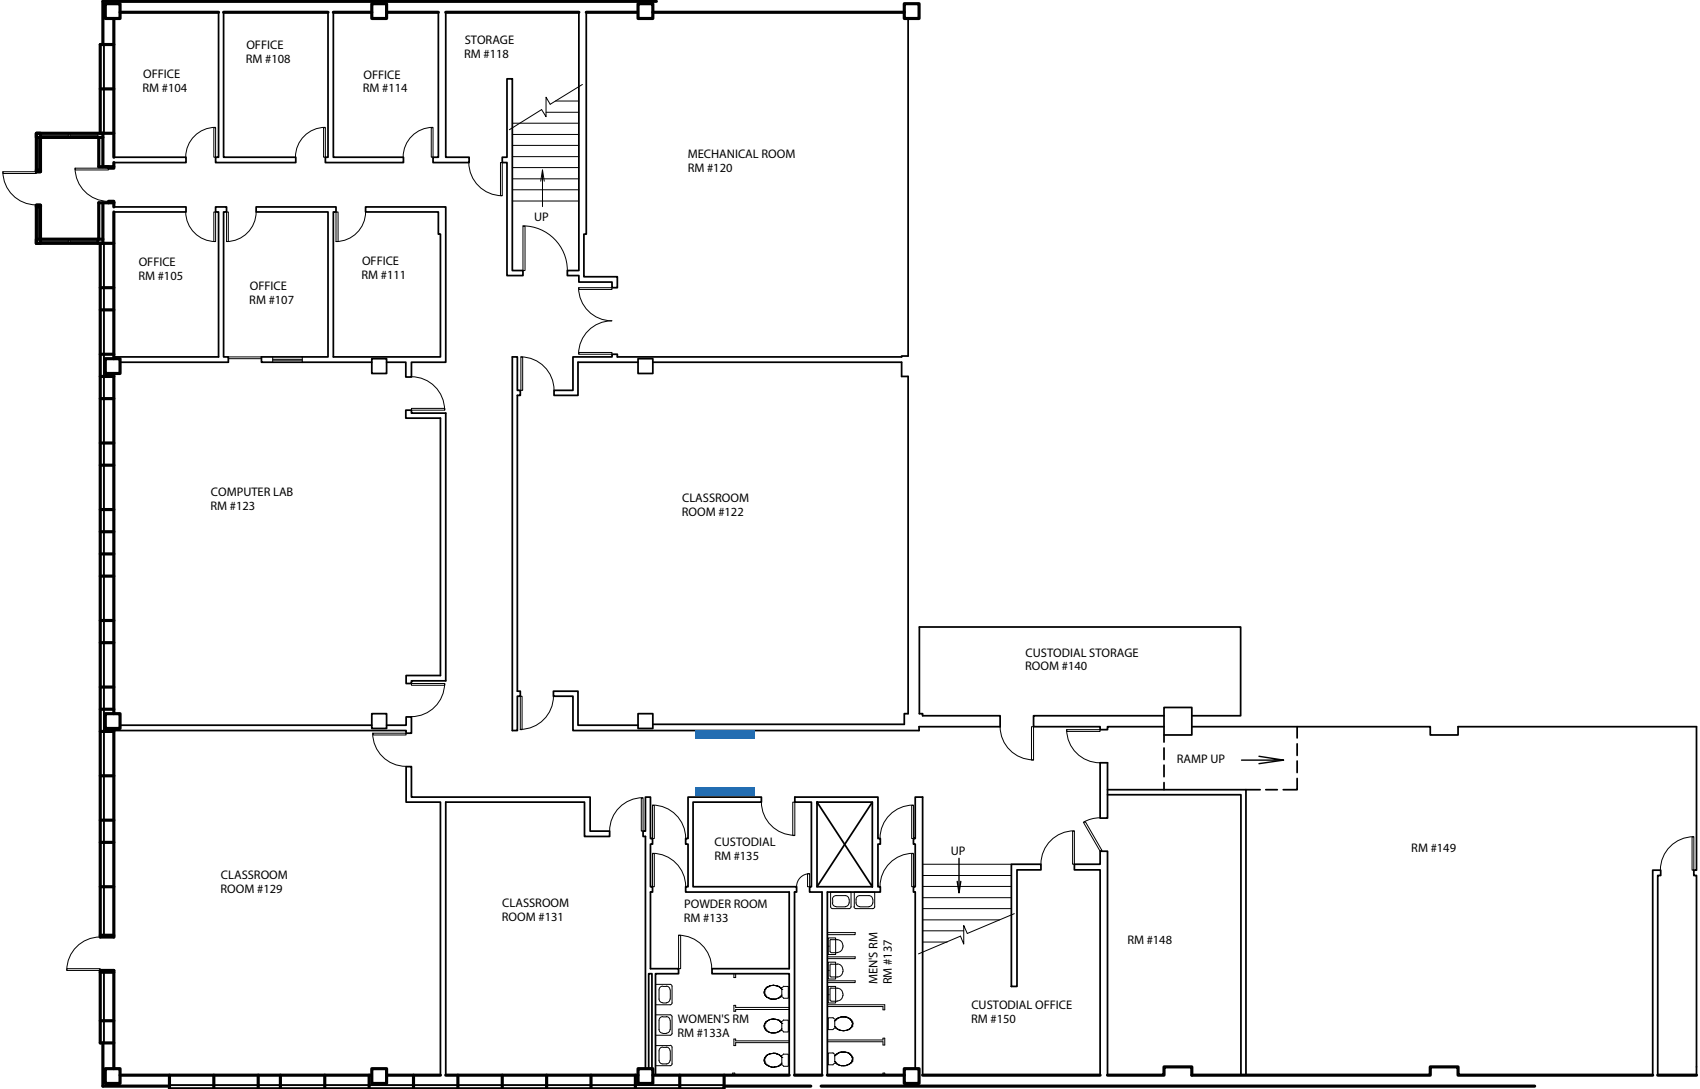




Clarke 3rd Floor

UR BB

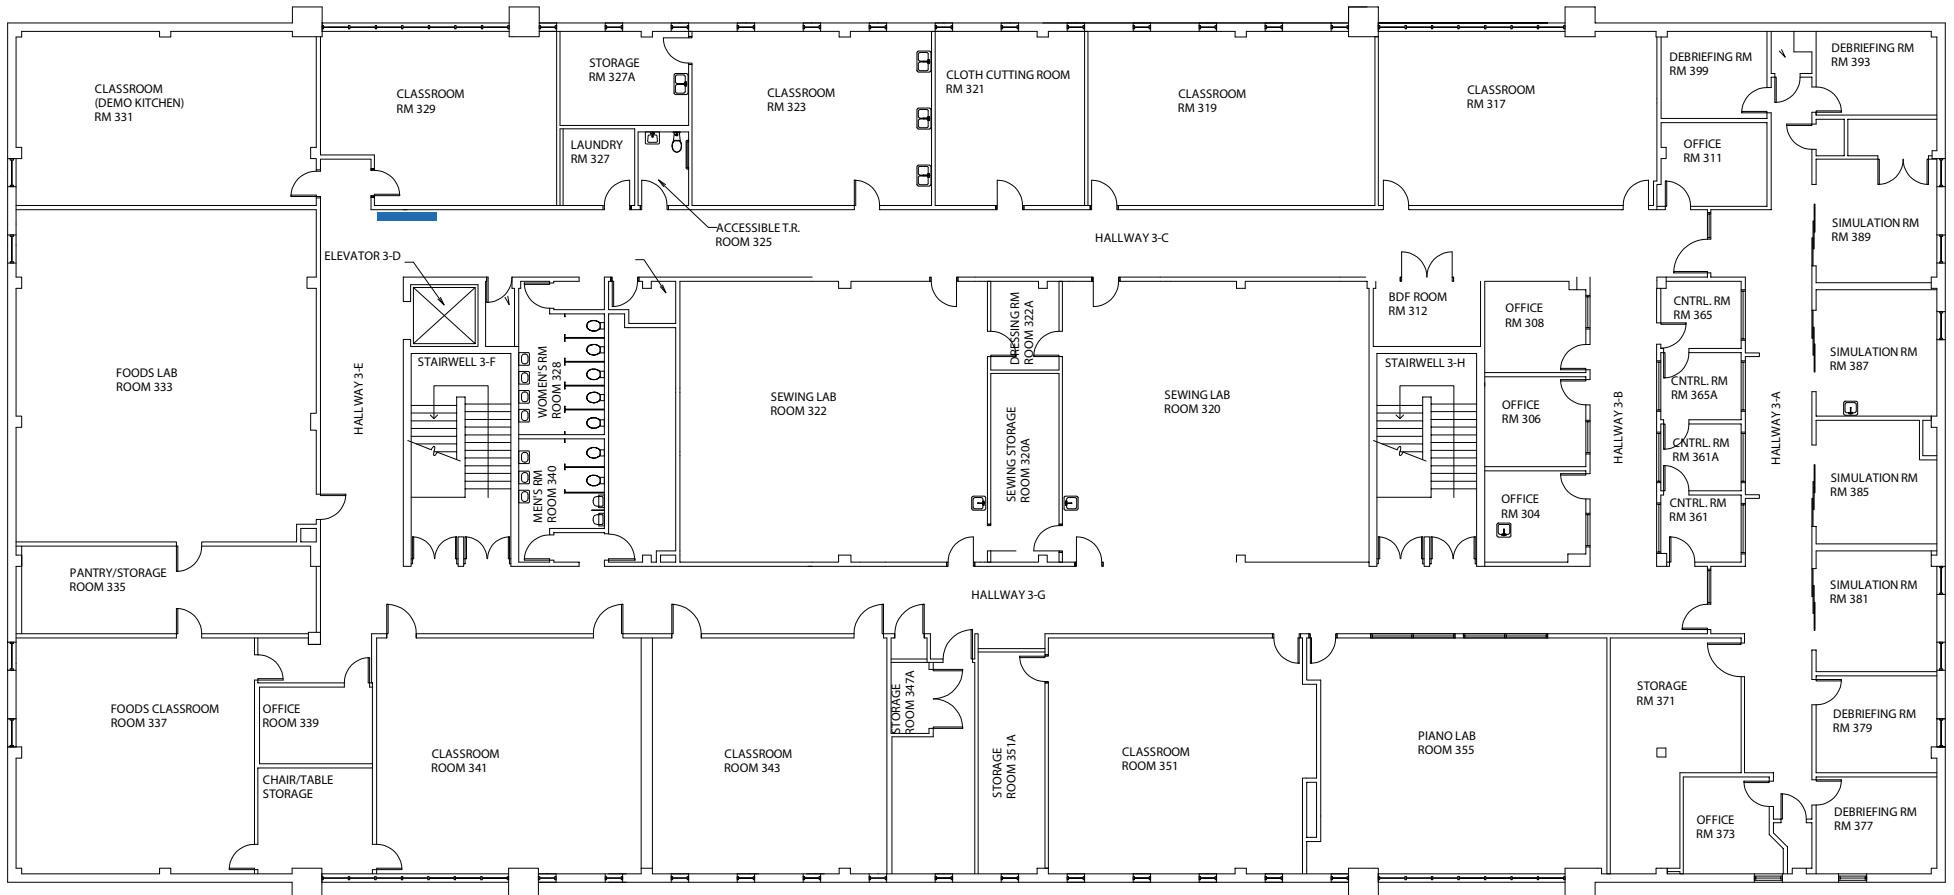

Austin 1st Floor


UR BB

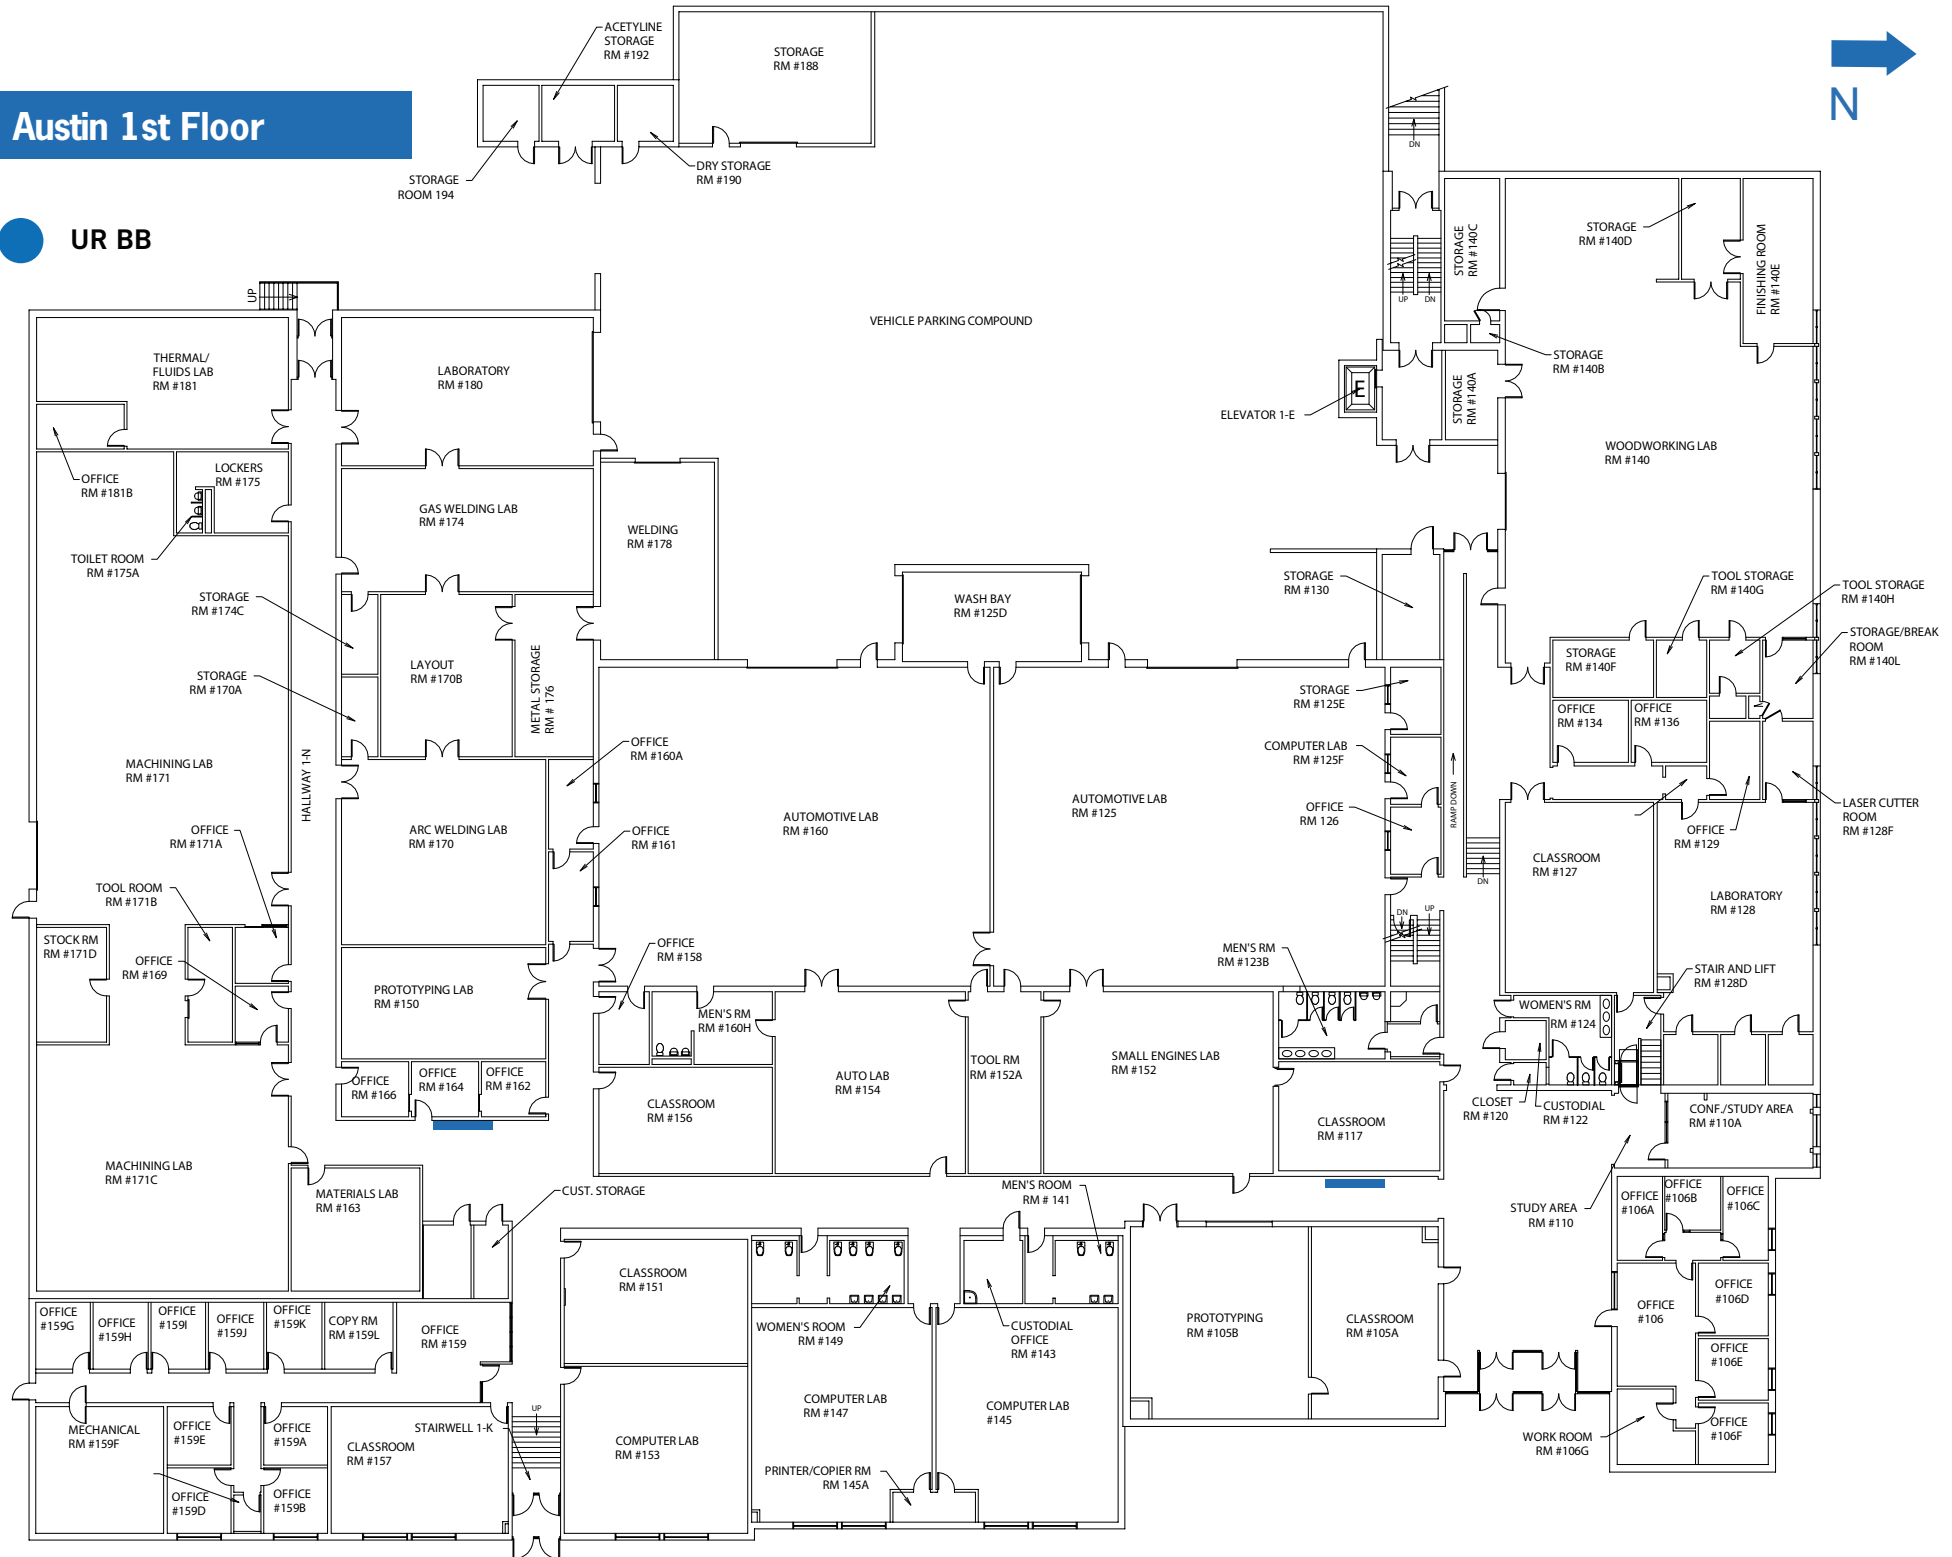

Austin 2nd Floor



UR BB

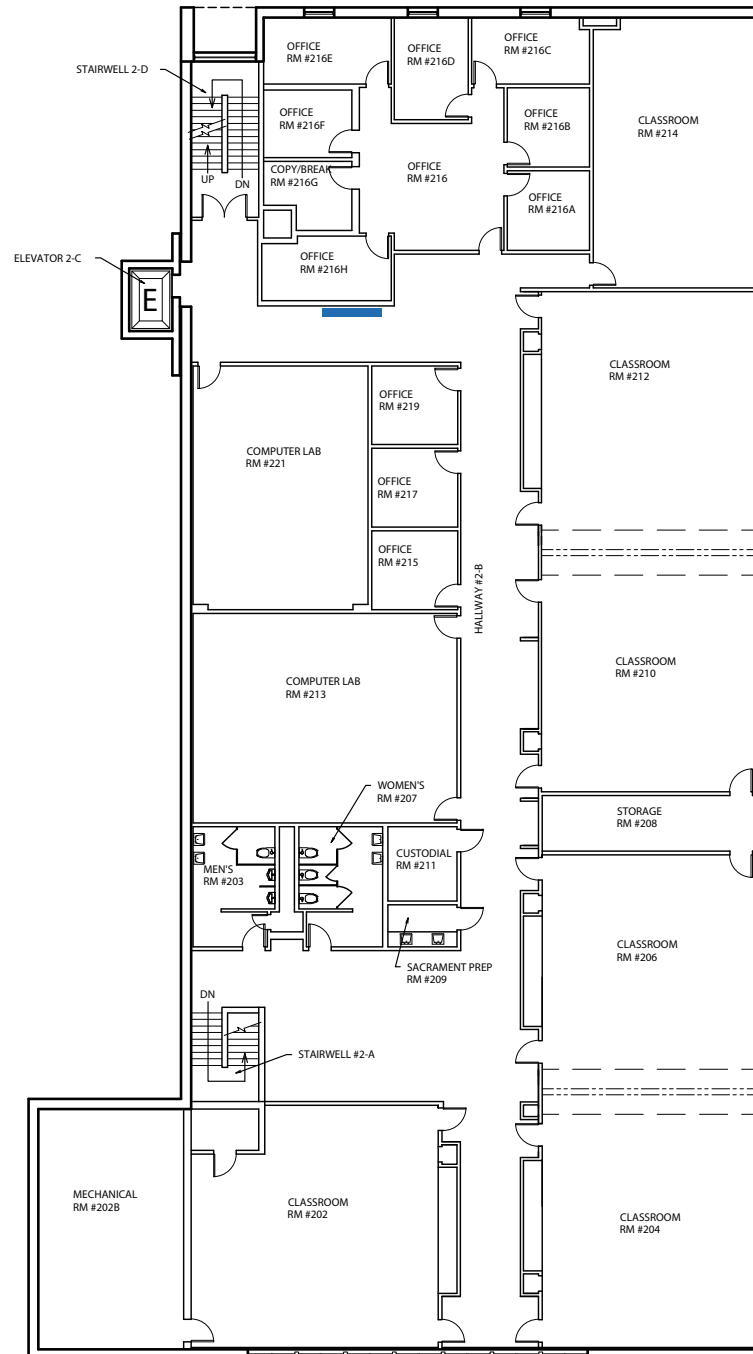

Smith 2nd Floor




UR BB



Smith 3rd Floor


UR BB

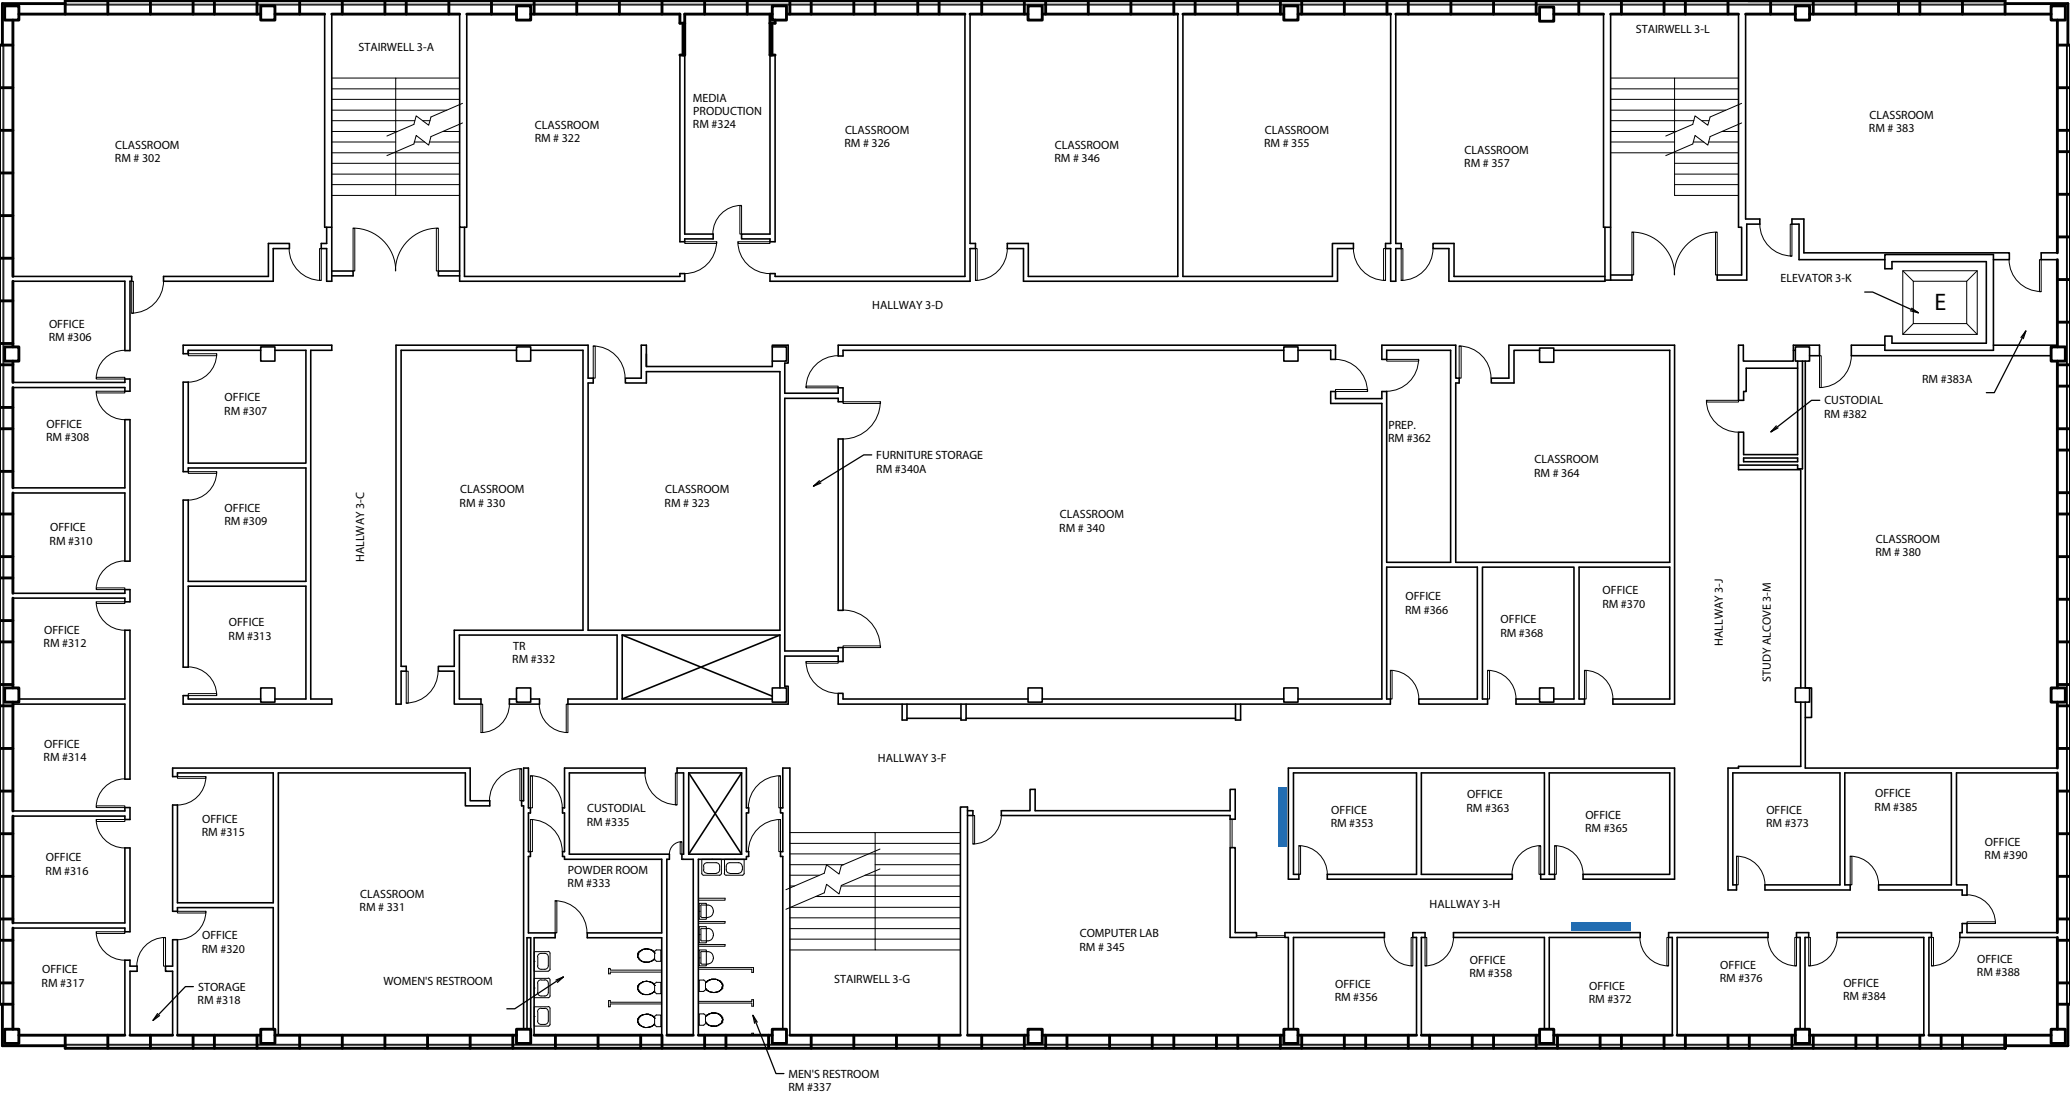

Smith 4th Floor




UR BB

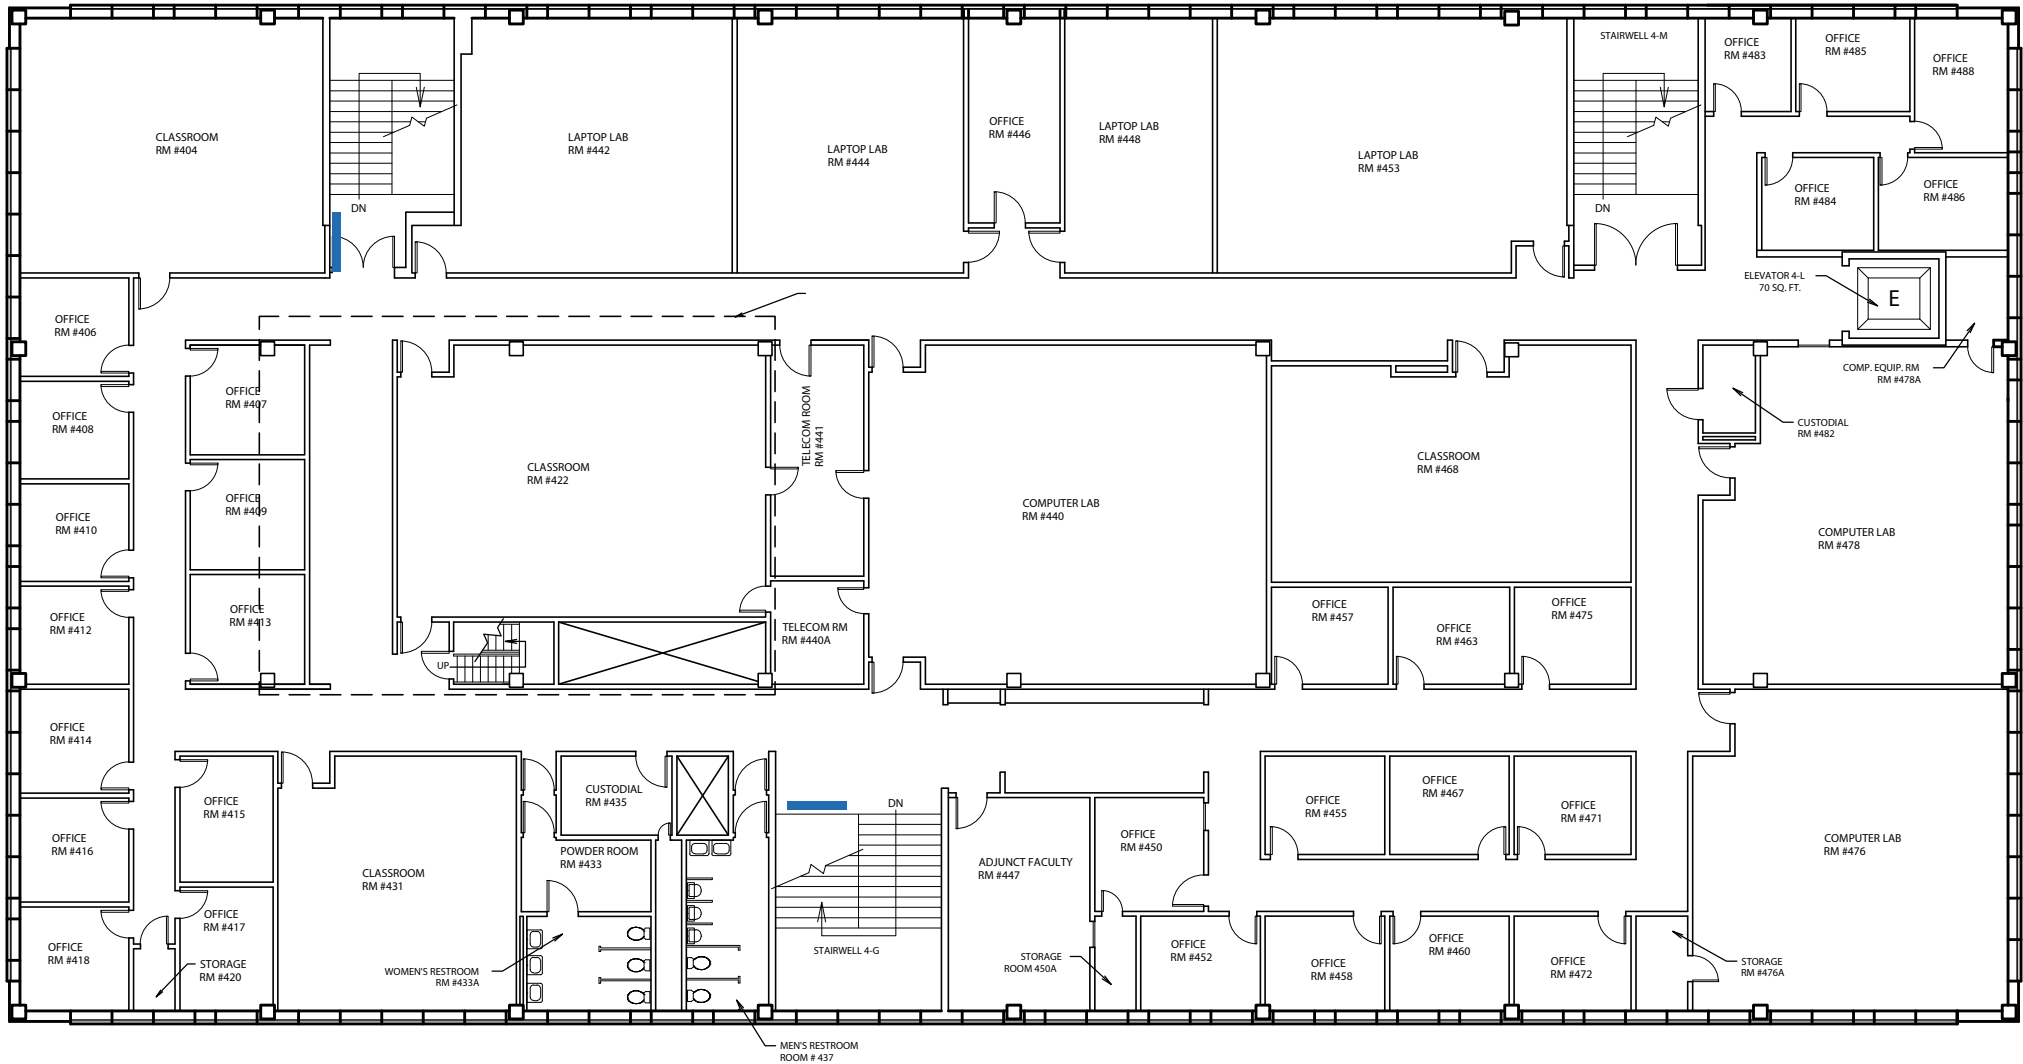

Romney 1st Floor

UR BB

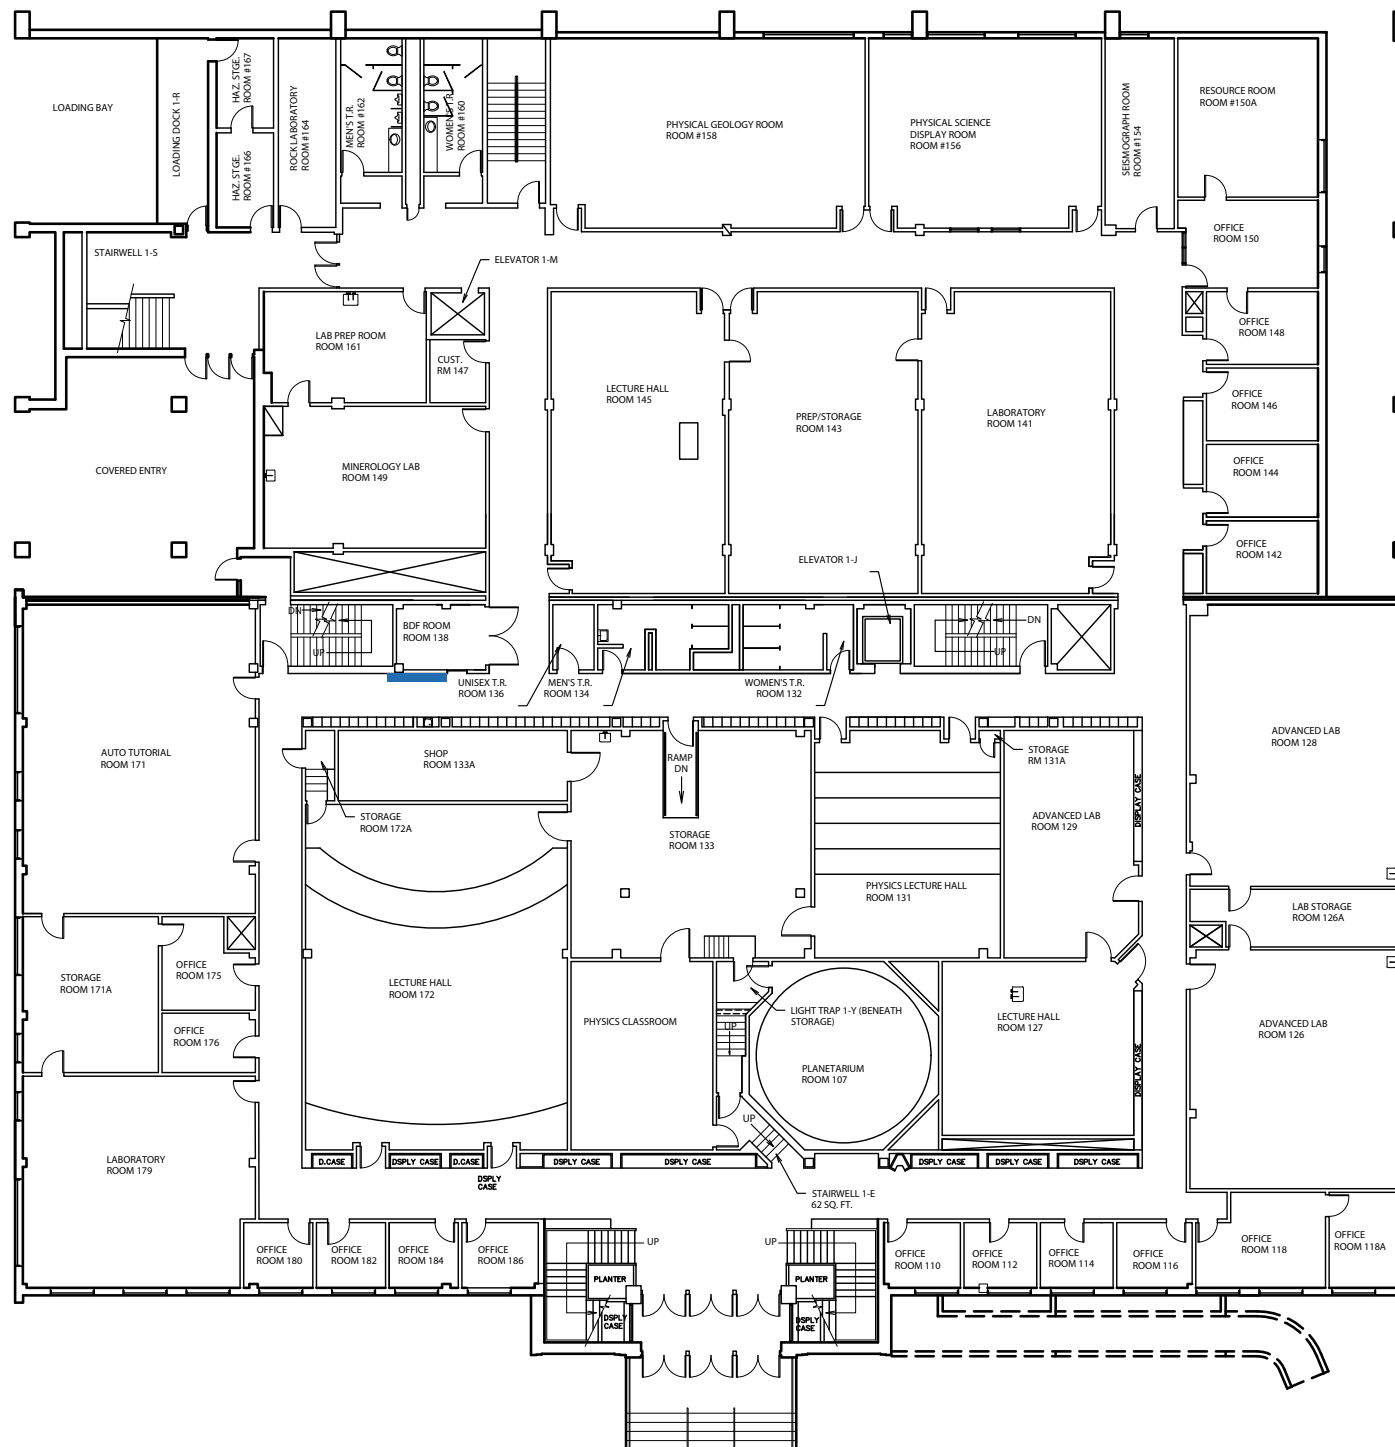



Romney 2nd Floor


UR BB



Romney Basement



UR BB

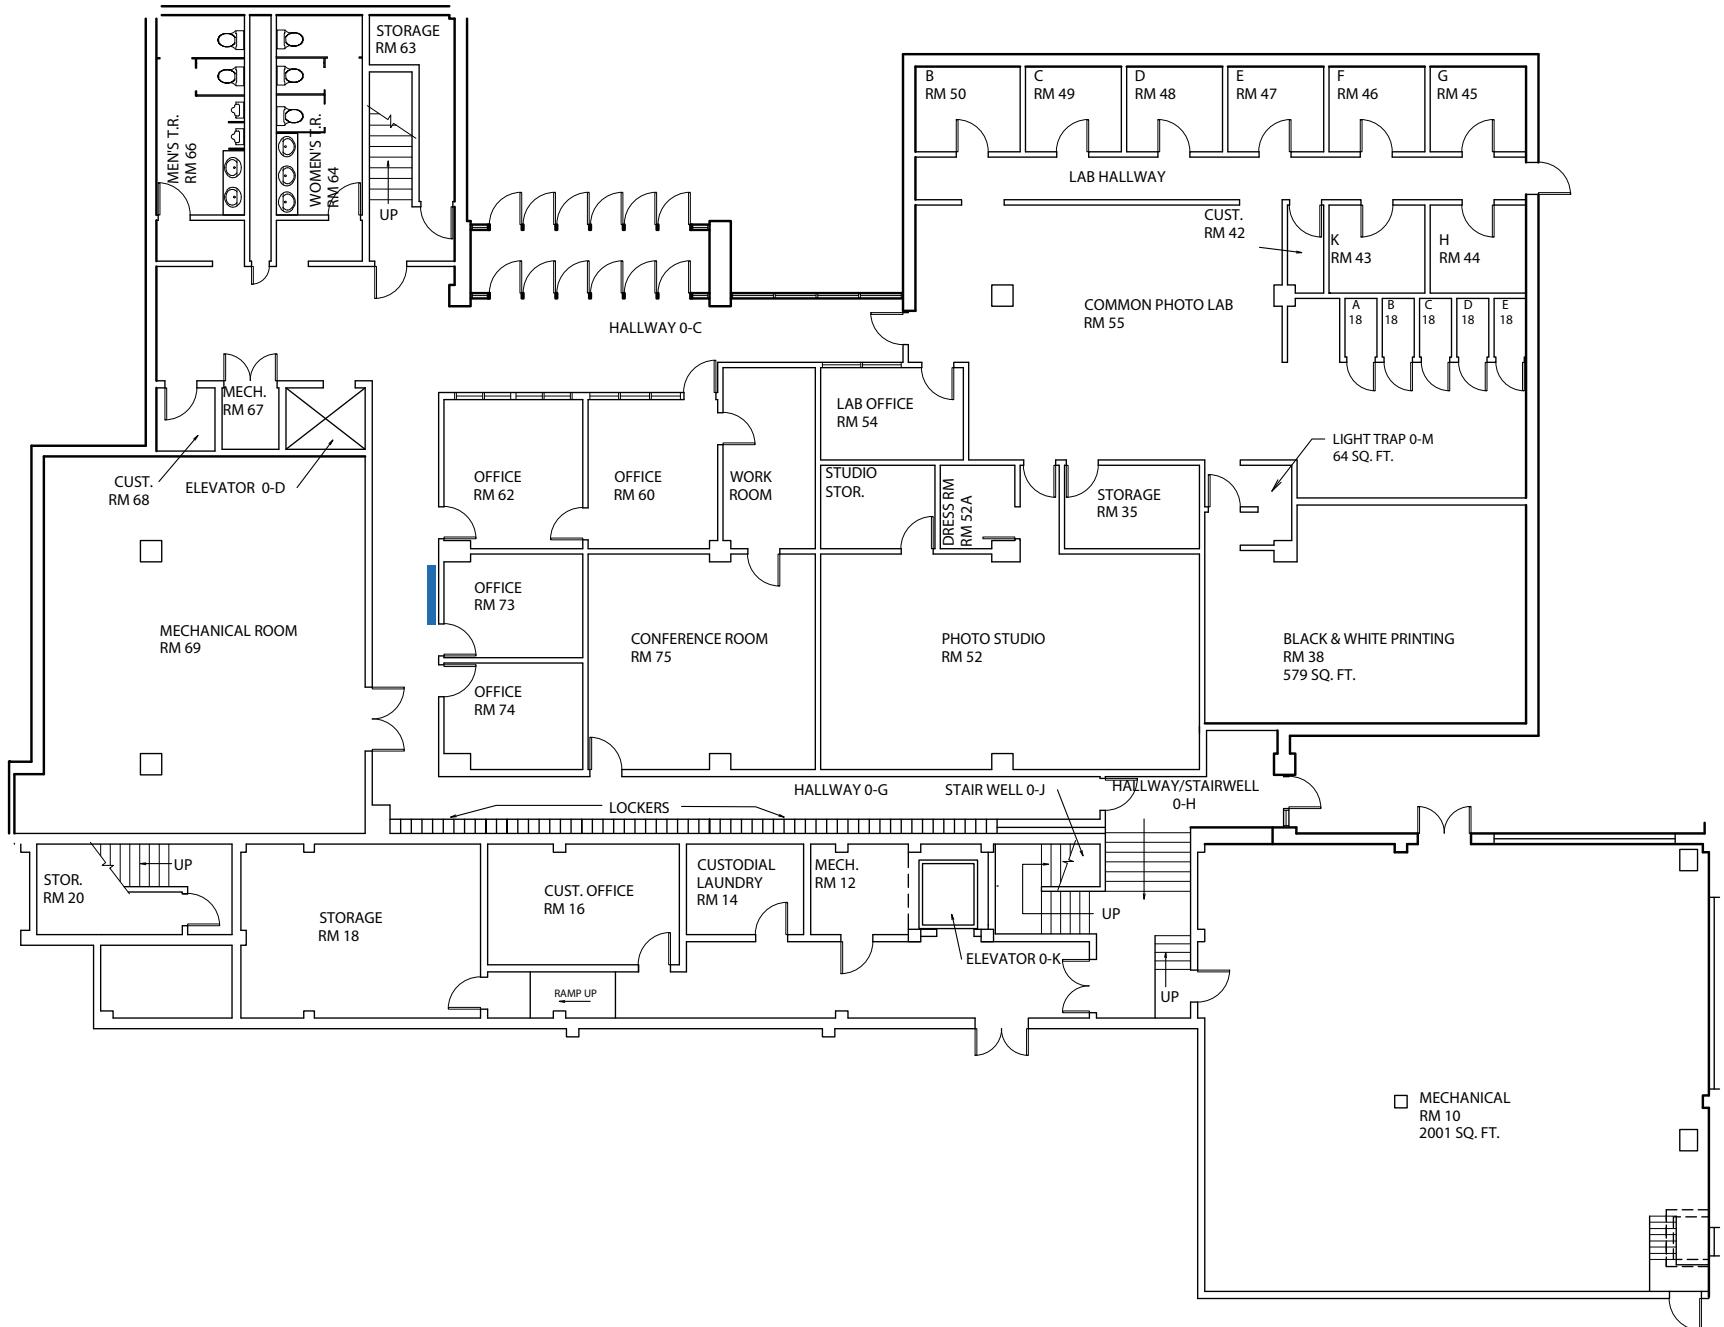


Benson 2nd Floor

UR BB



Snow 1st Floor

UR BB

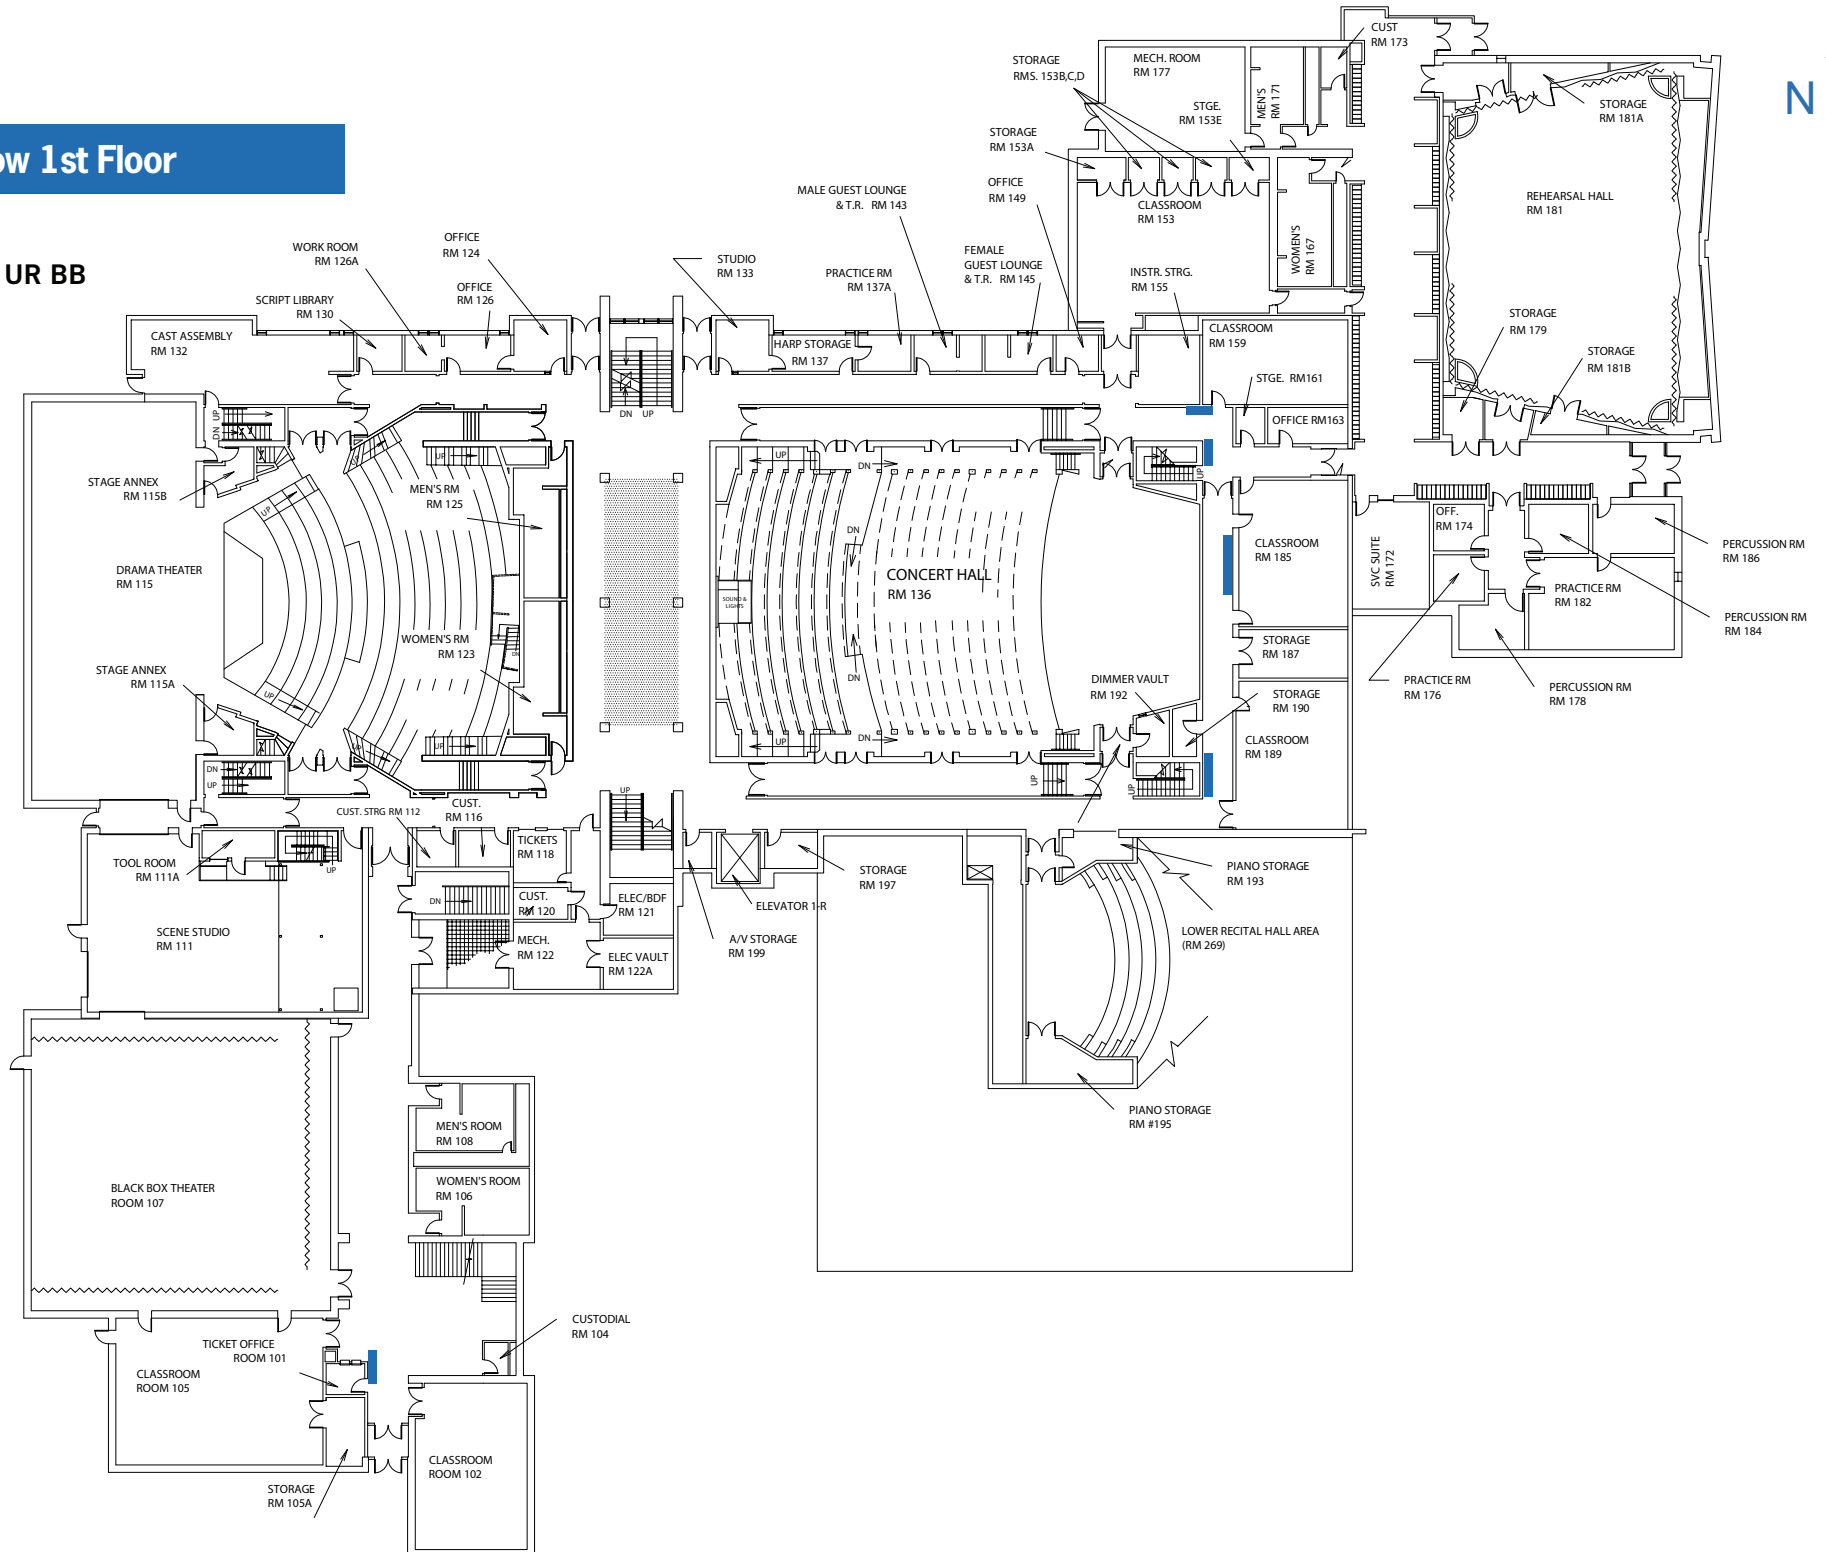

Snow 2nd Floor

UR BB

